


Hertipark

Kopfbau A, Dienstleistung / Wohnen, 09.11.2015



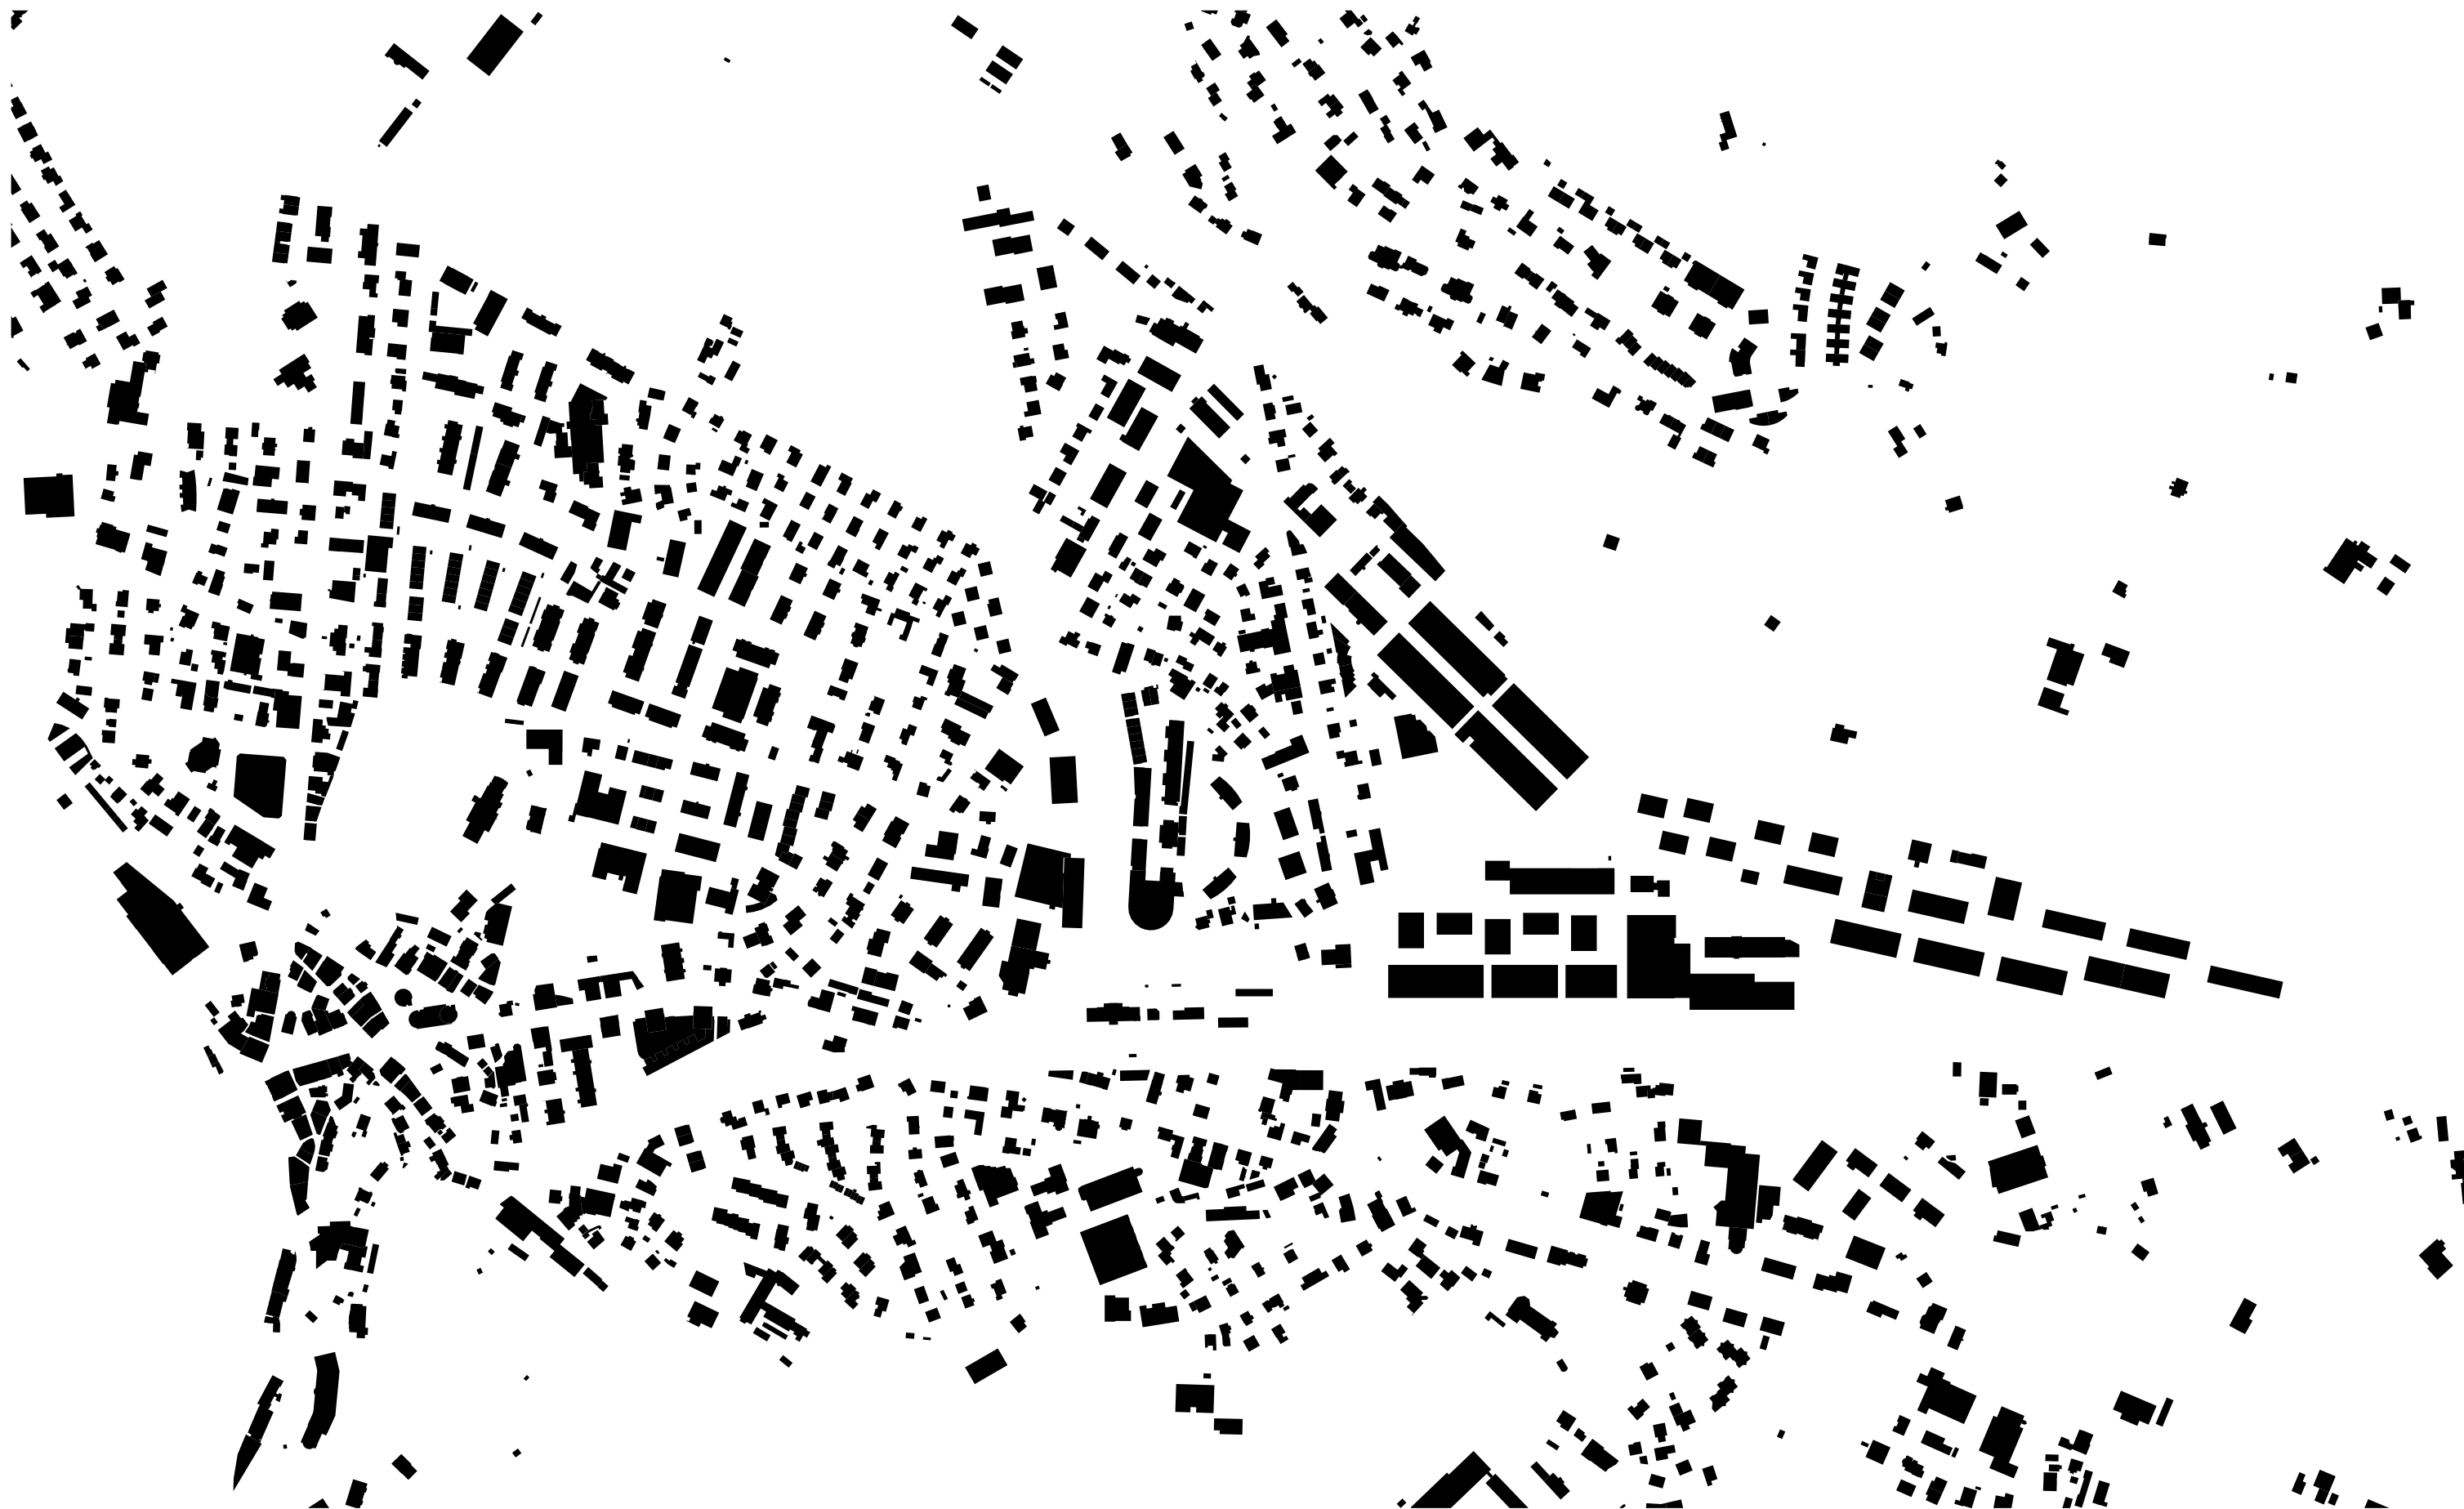

Hertipark Brunnen

Schwarzplan Hertipark
09.11.2015

Plangrösse
A3

Massstab
1:5000

gez.
MVO / MBR

Plan-Nr.
T.1.01

BSS ARCHITEKTEN AG SCHWYZ
Palais Friedberg, Herrengasse 42, CH-6430 Schwyz
T 041 819 37 77 / F 041 819 37 70
mail@bss-architekten.ch

MV — Architektur
Zurlindenstrasse 134, 8003 Zürich
+41 79 622 60 77, info(at)marcvoelkle.ch



Hertipark Brunnen

Situation
 09.11.2015

Plangrösse
 A3


Massstab
 1:1000


gez.
 MVO / MBR


Plan-Nr.
 T.1.02


BSS ARCHITEKTEN AG SCHWYZ
 Palais Friedberg, Herrengasse 42, CH-6430 Schwyz
 T 041 819 37 77 / F 041 819 37 70
 mail@bss-architekten.ch


MV — Architektur
 Zurlindenstrasse 134, 8003 Zürich
 +41 79 622 60 77, info (at) marcvoelkle.ch

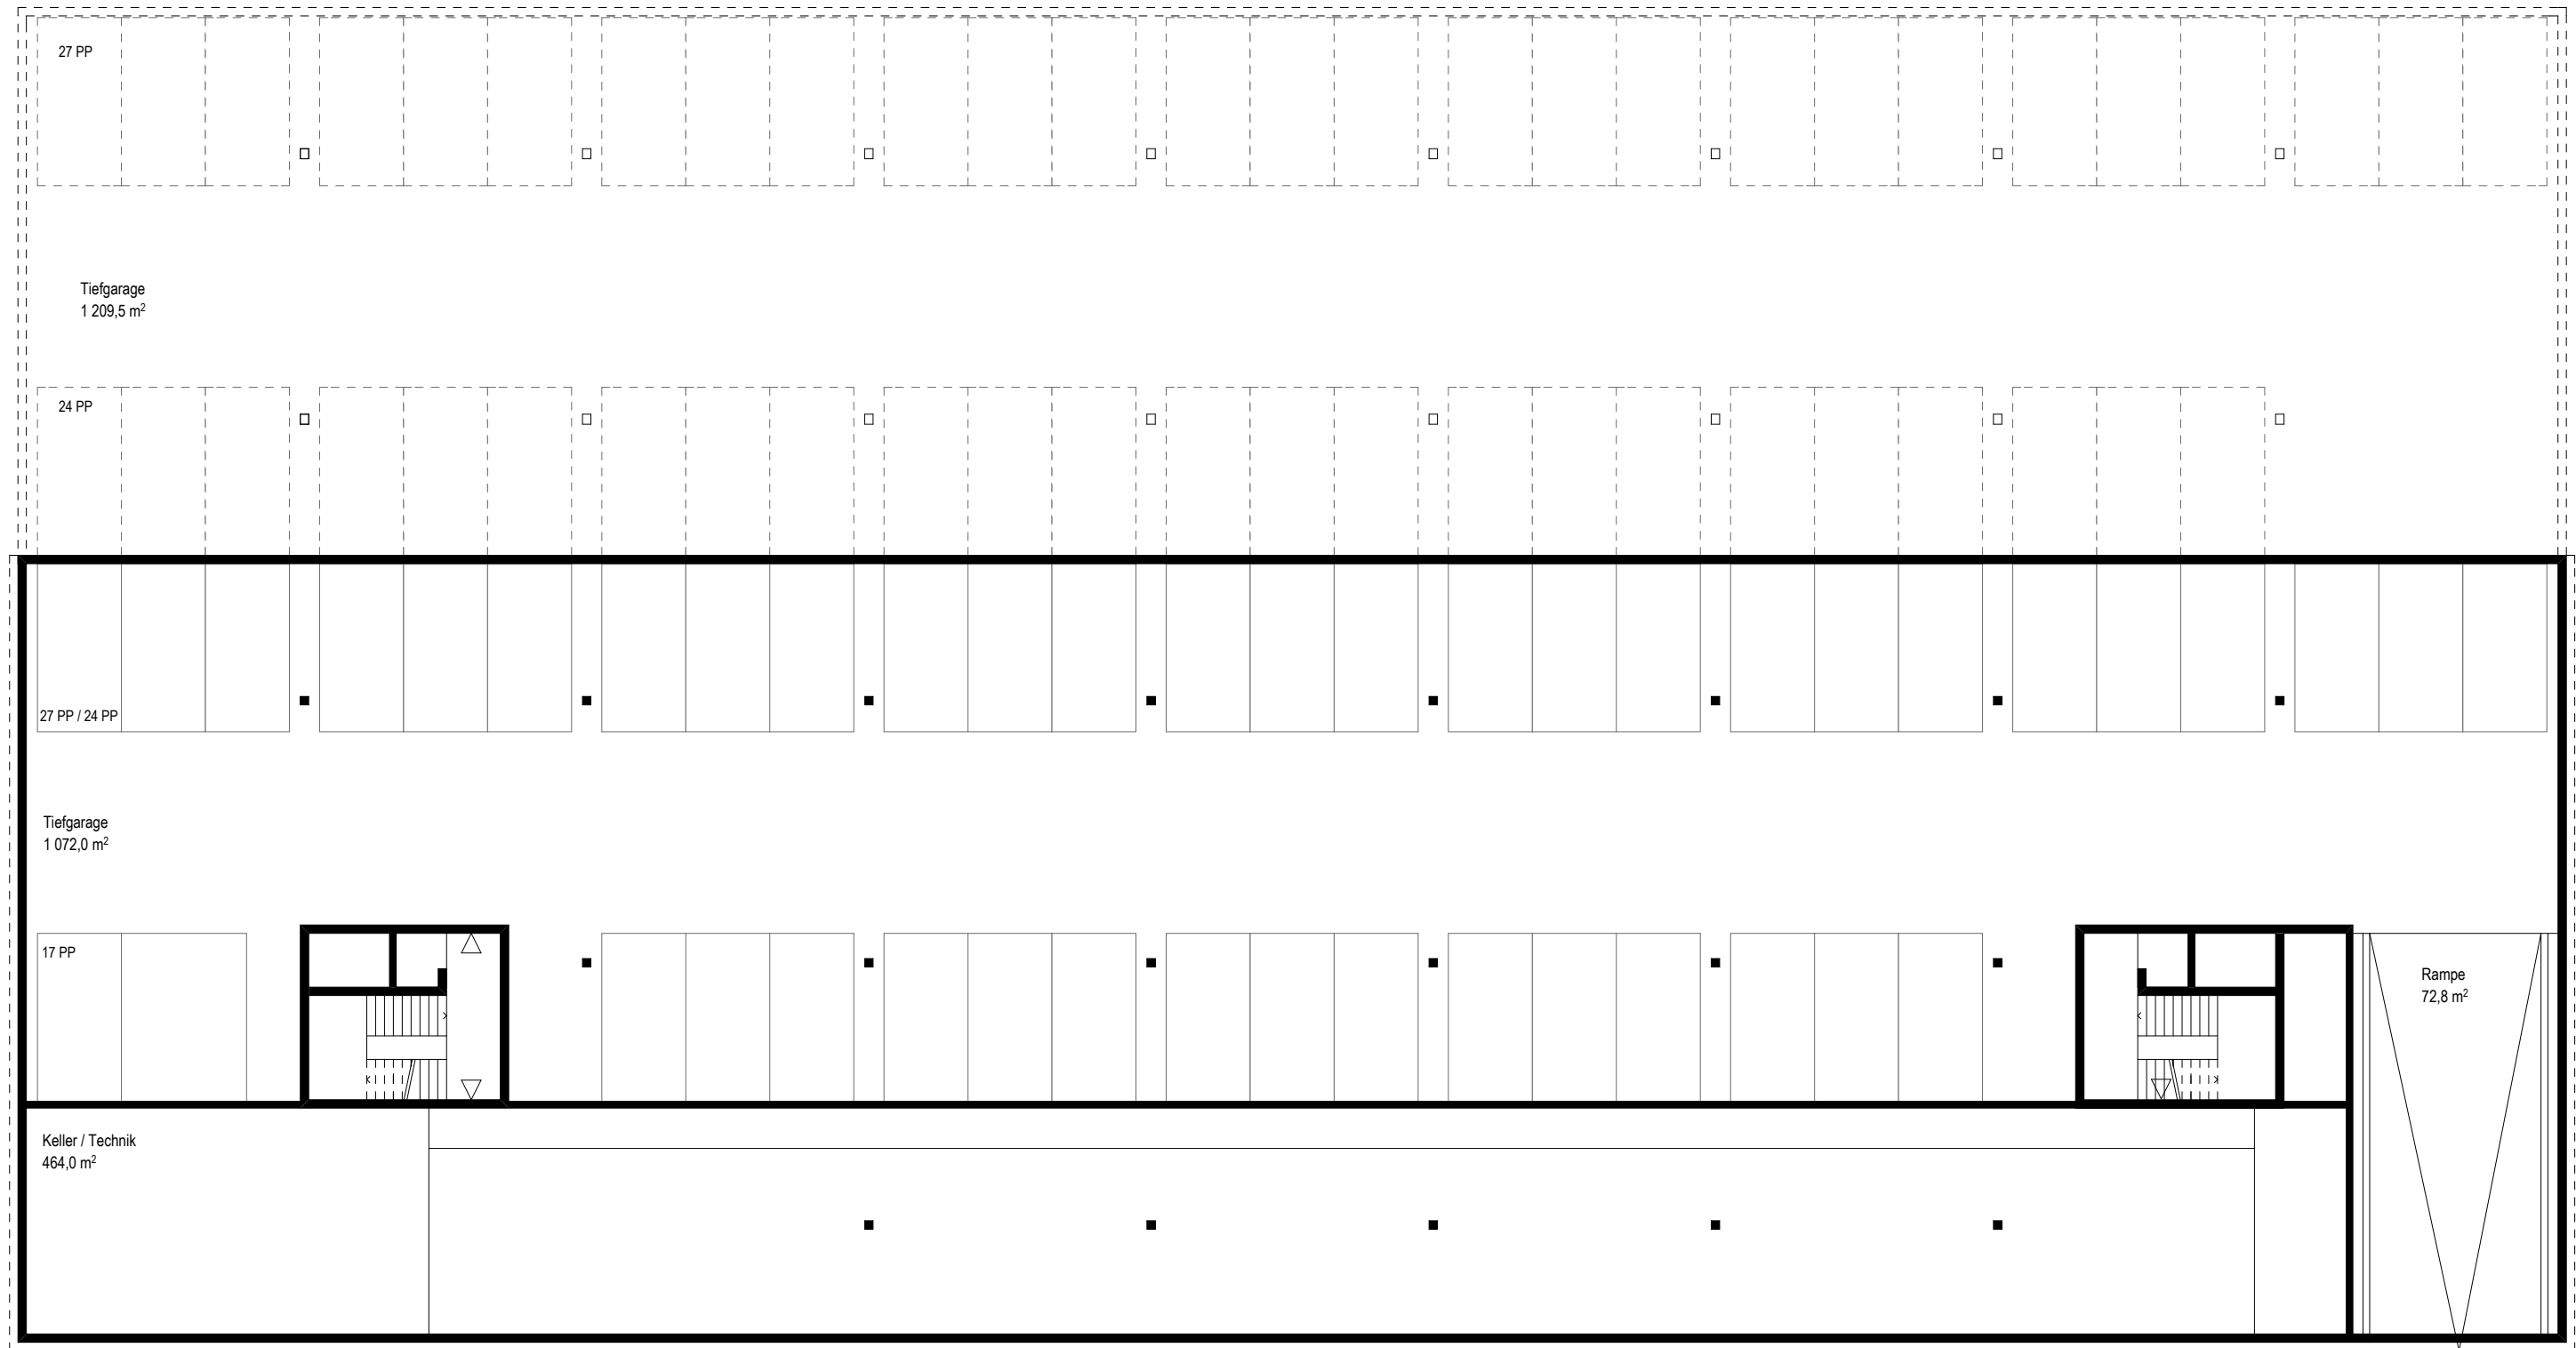


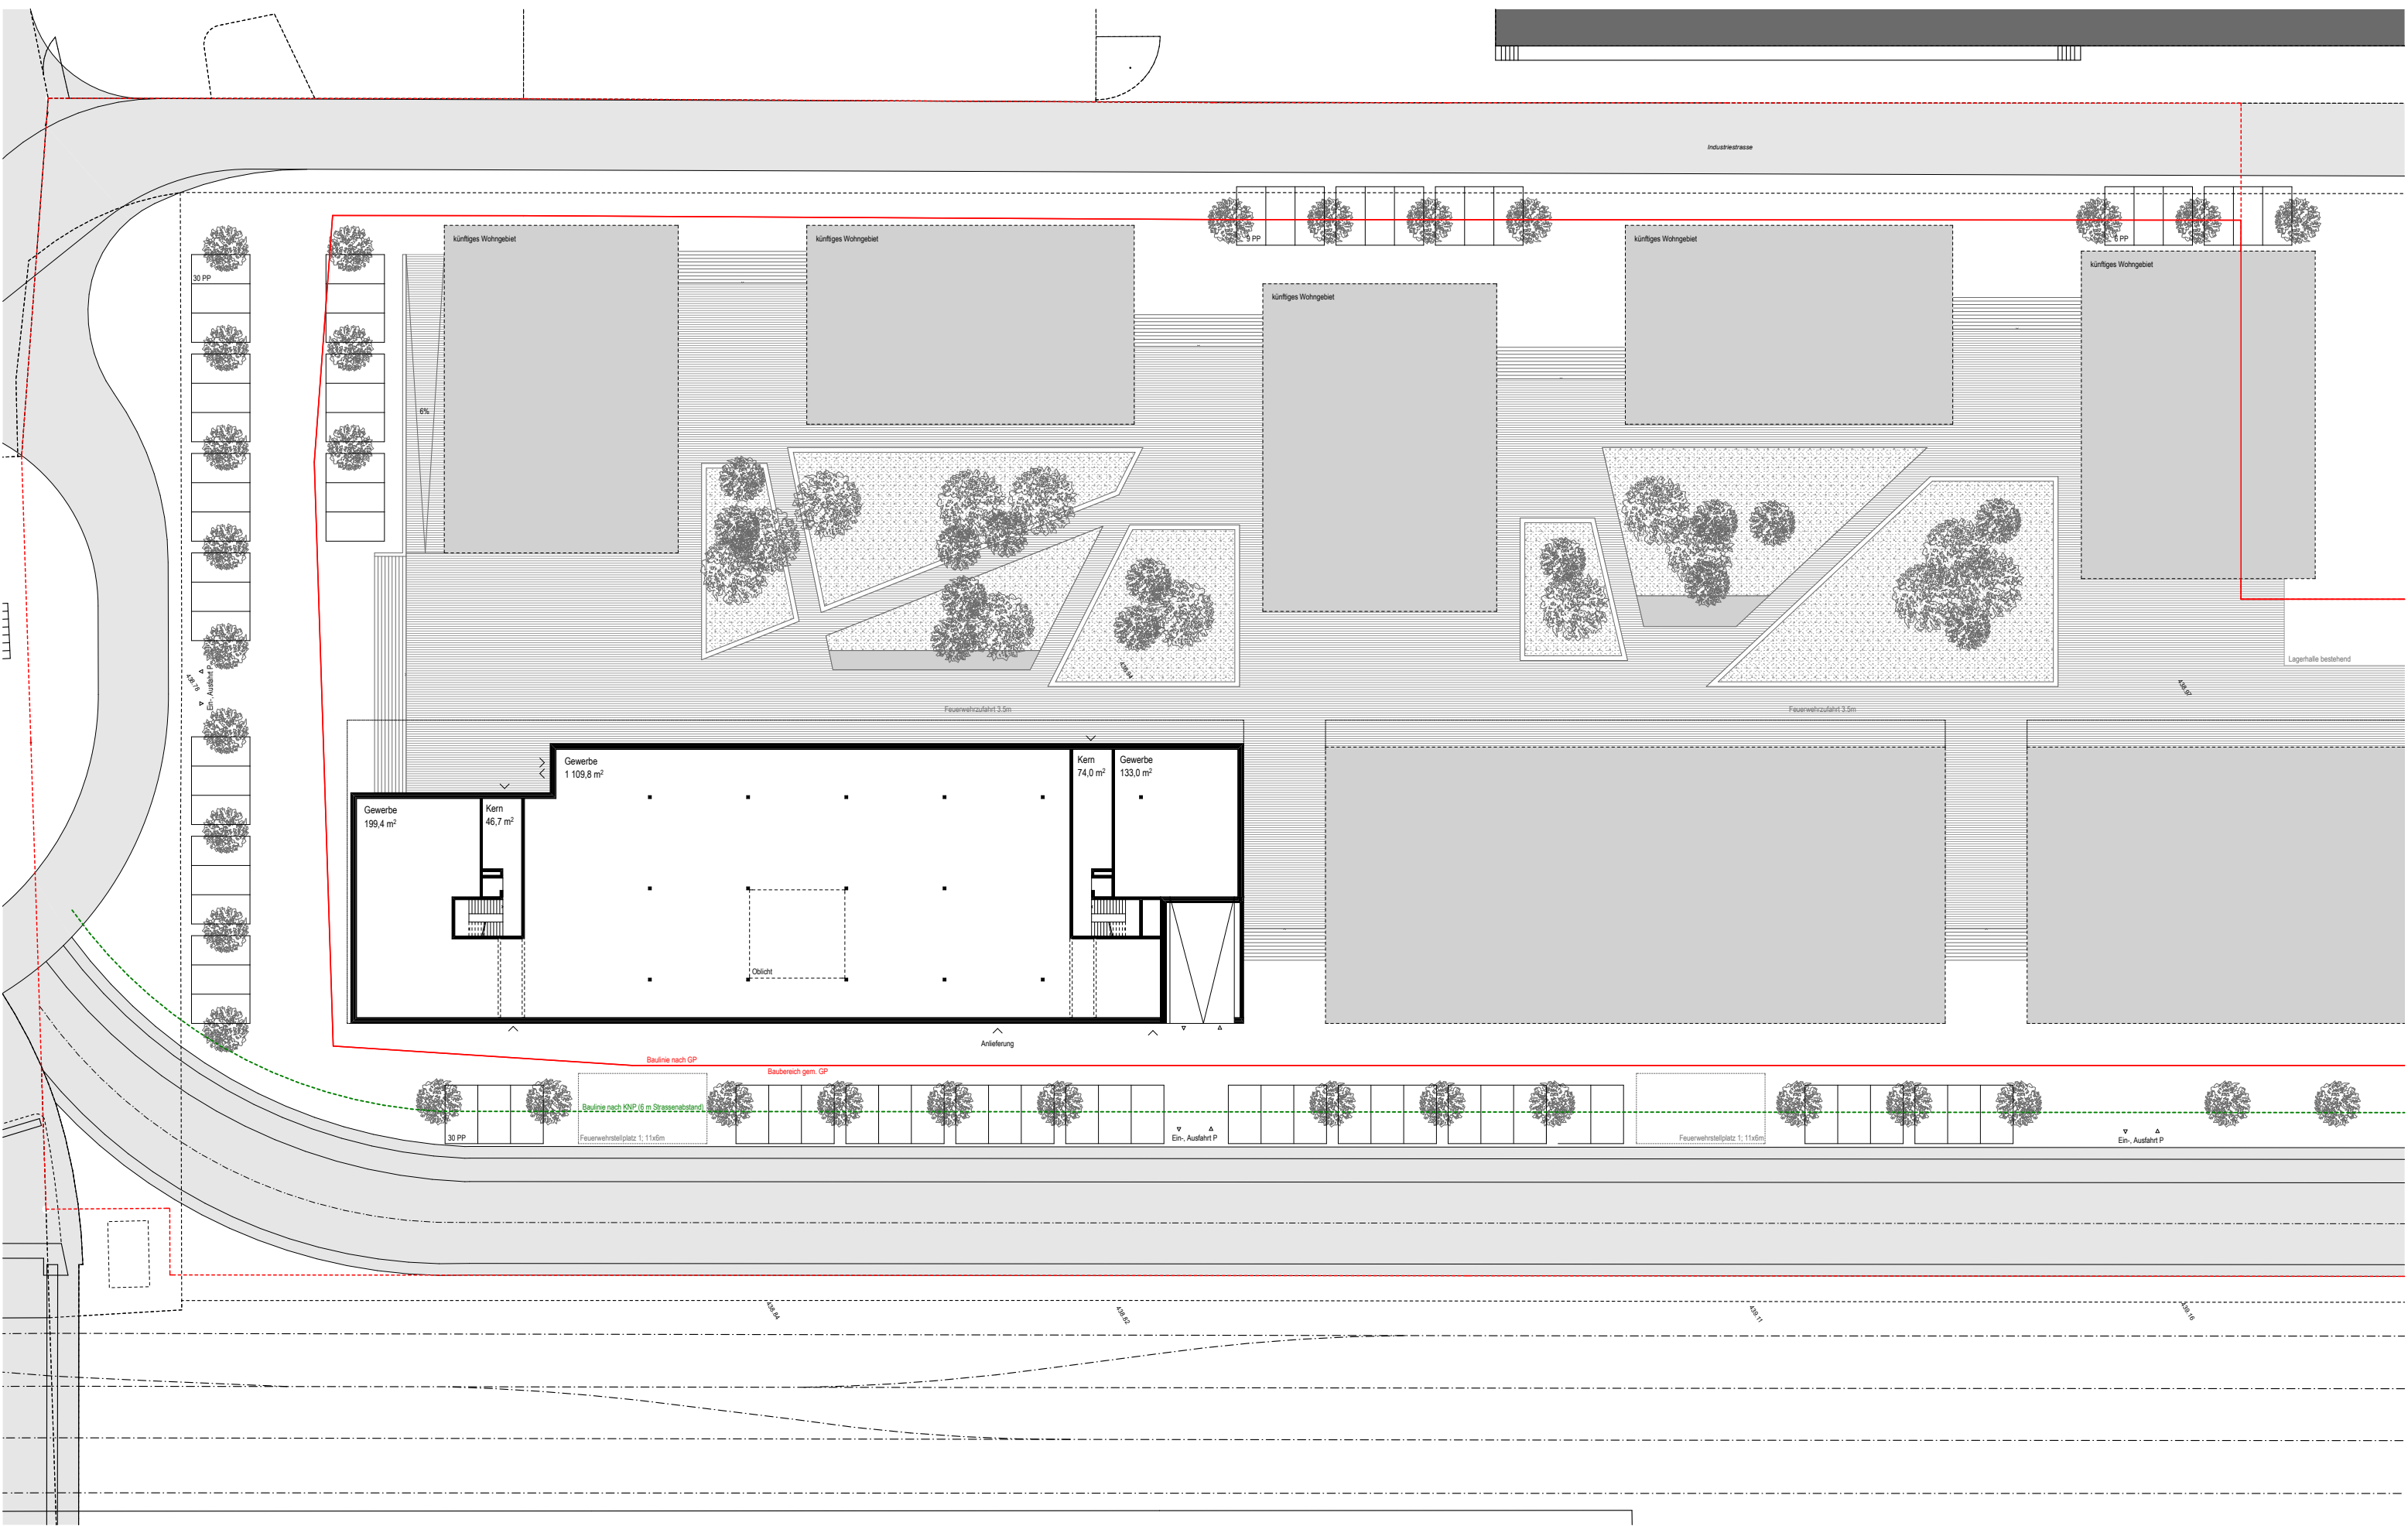

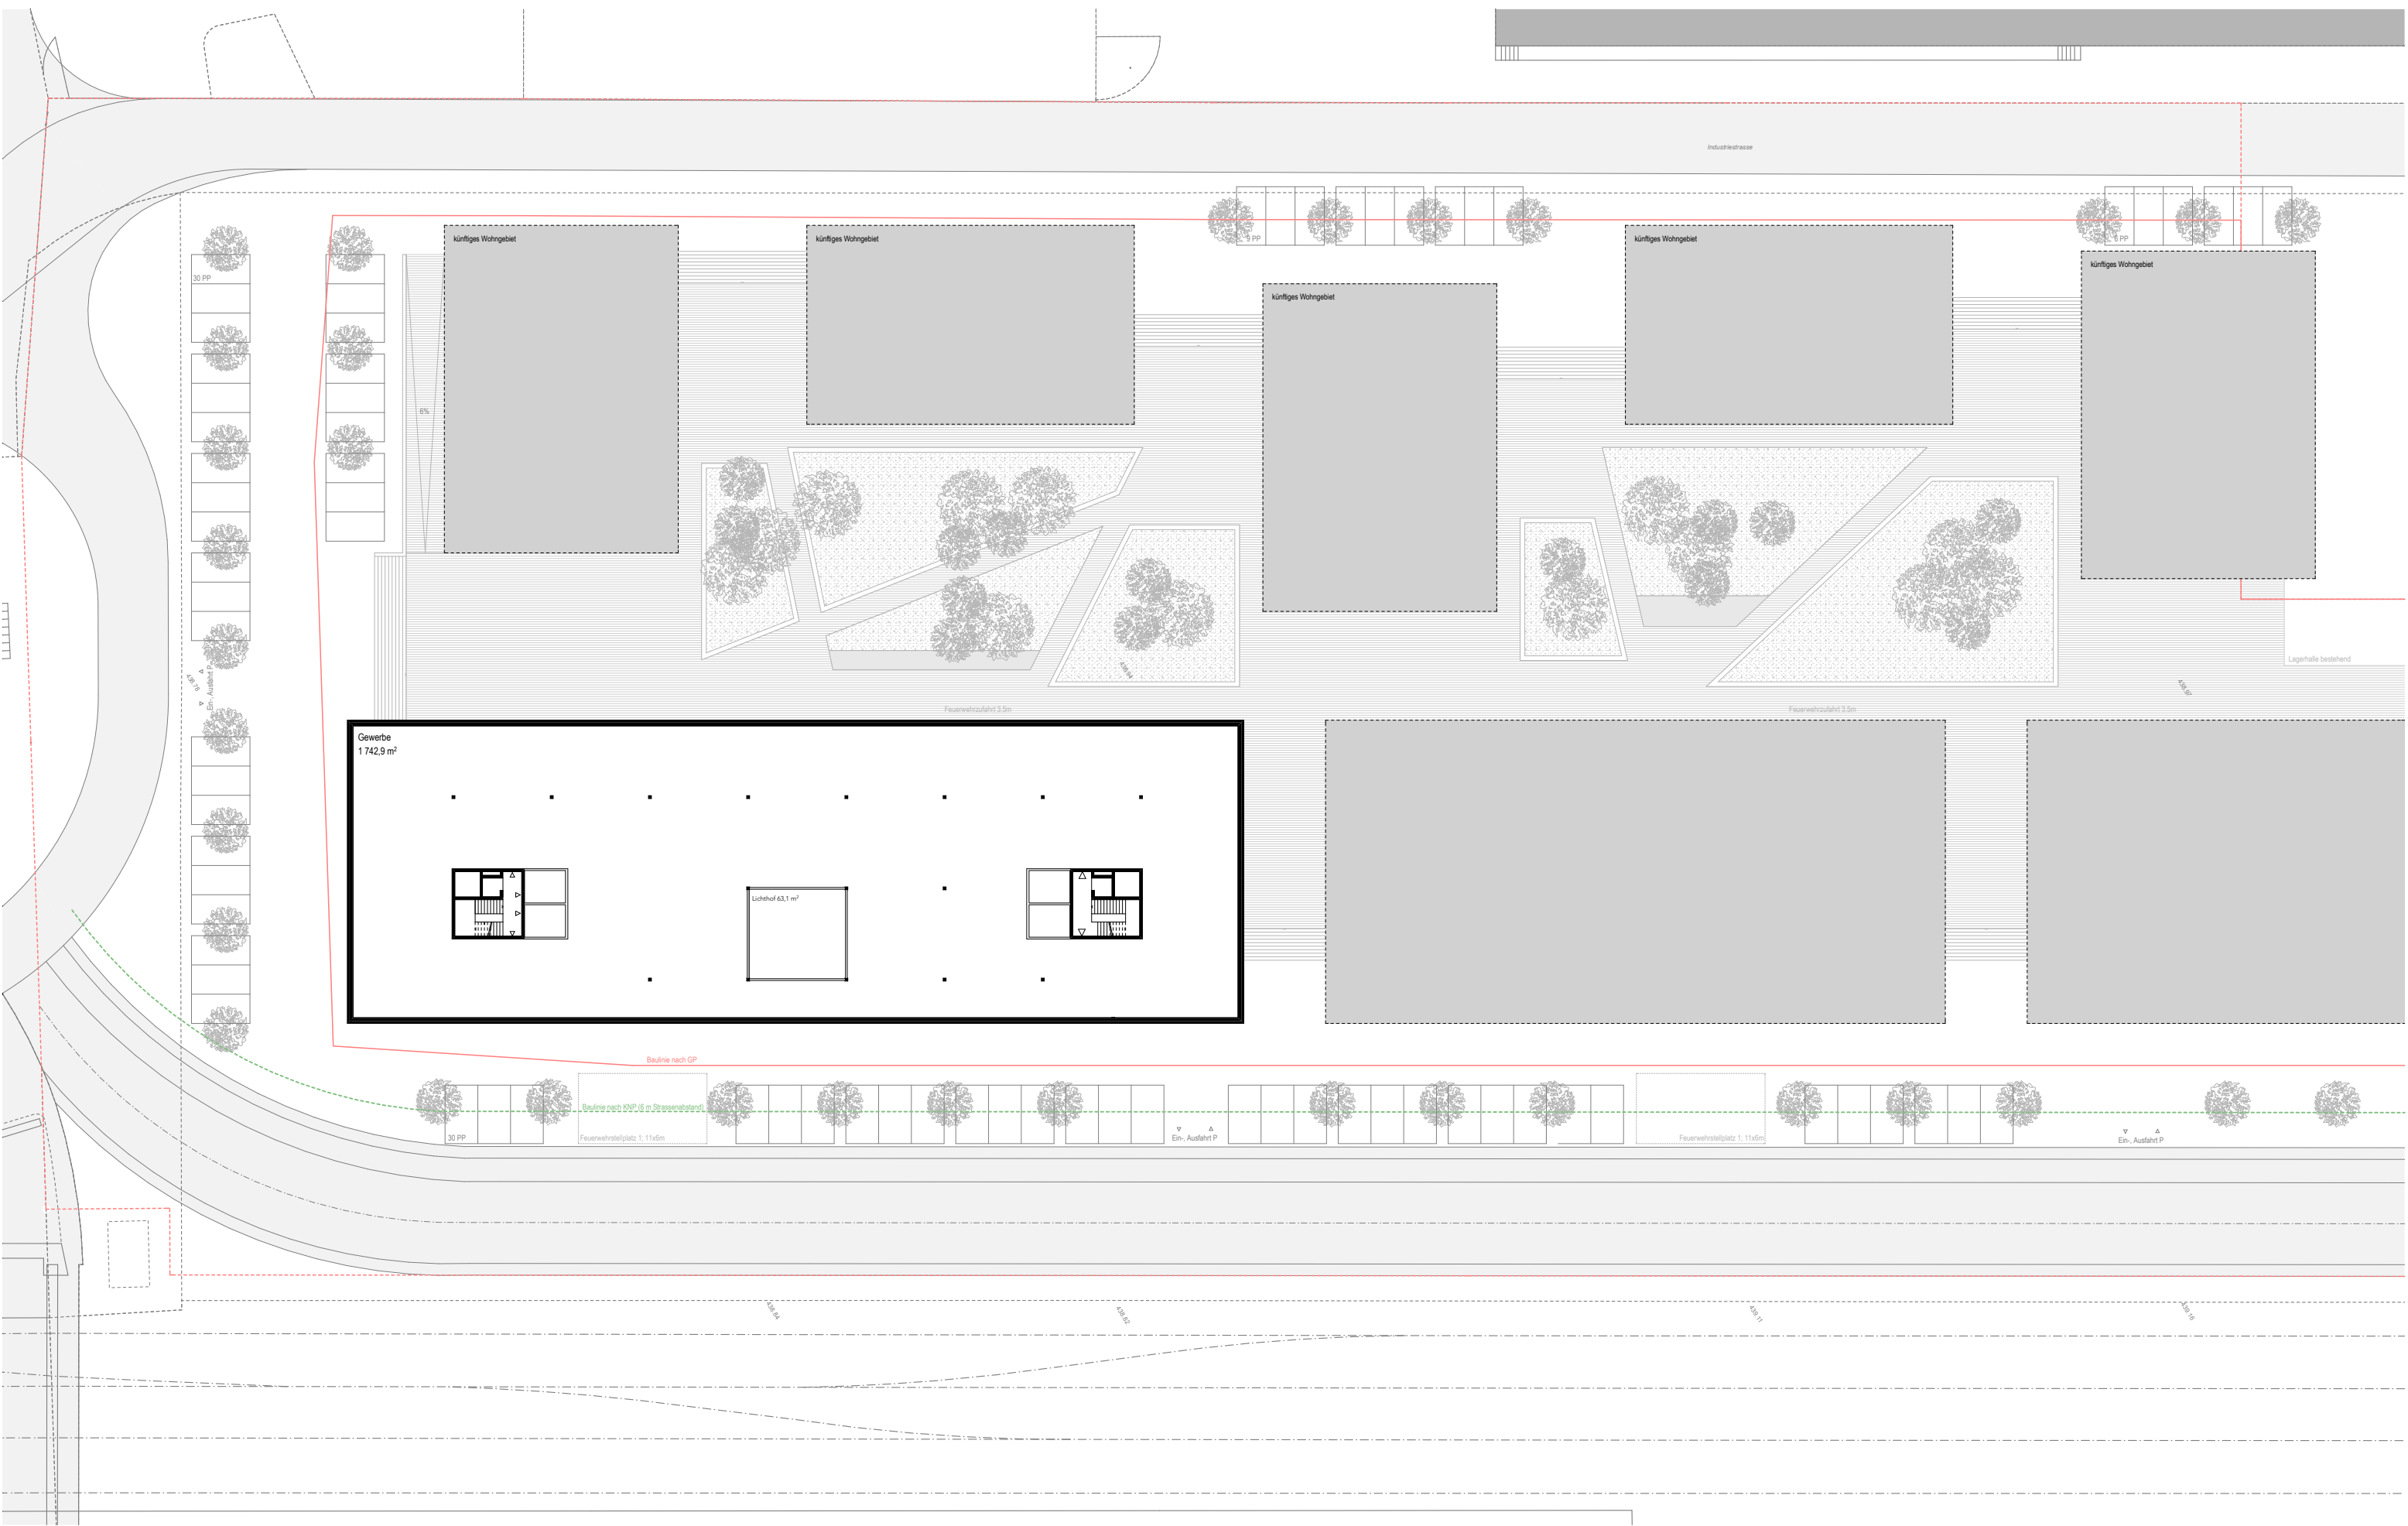

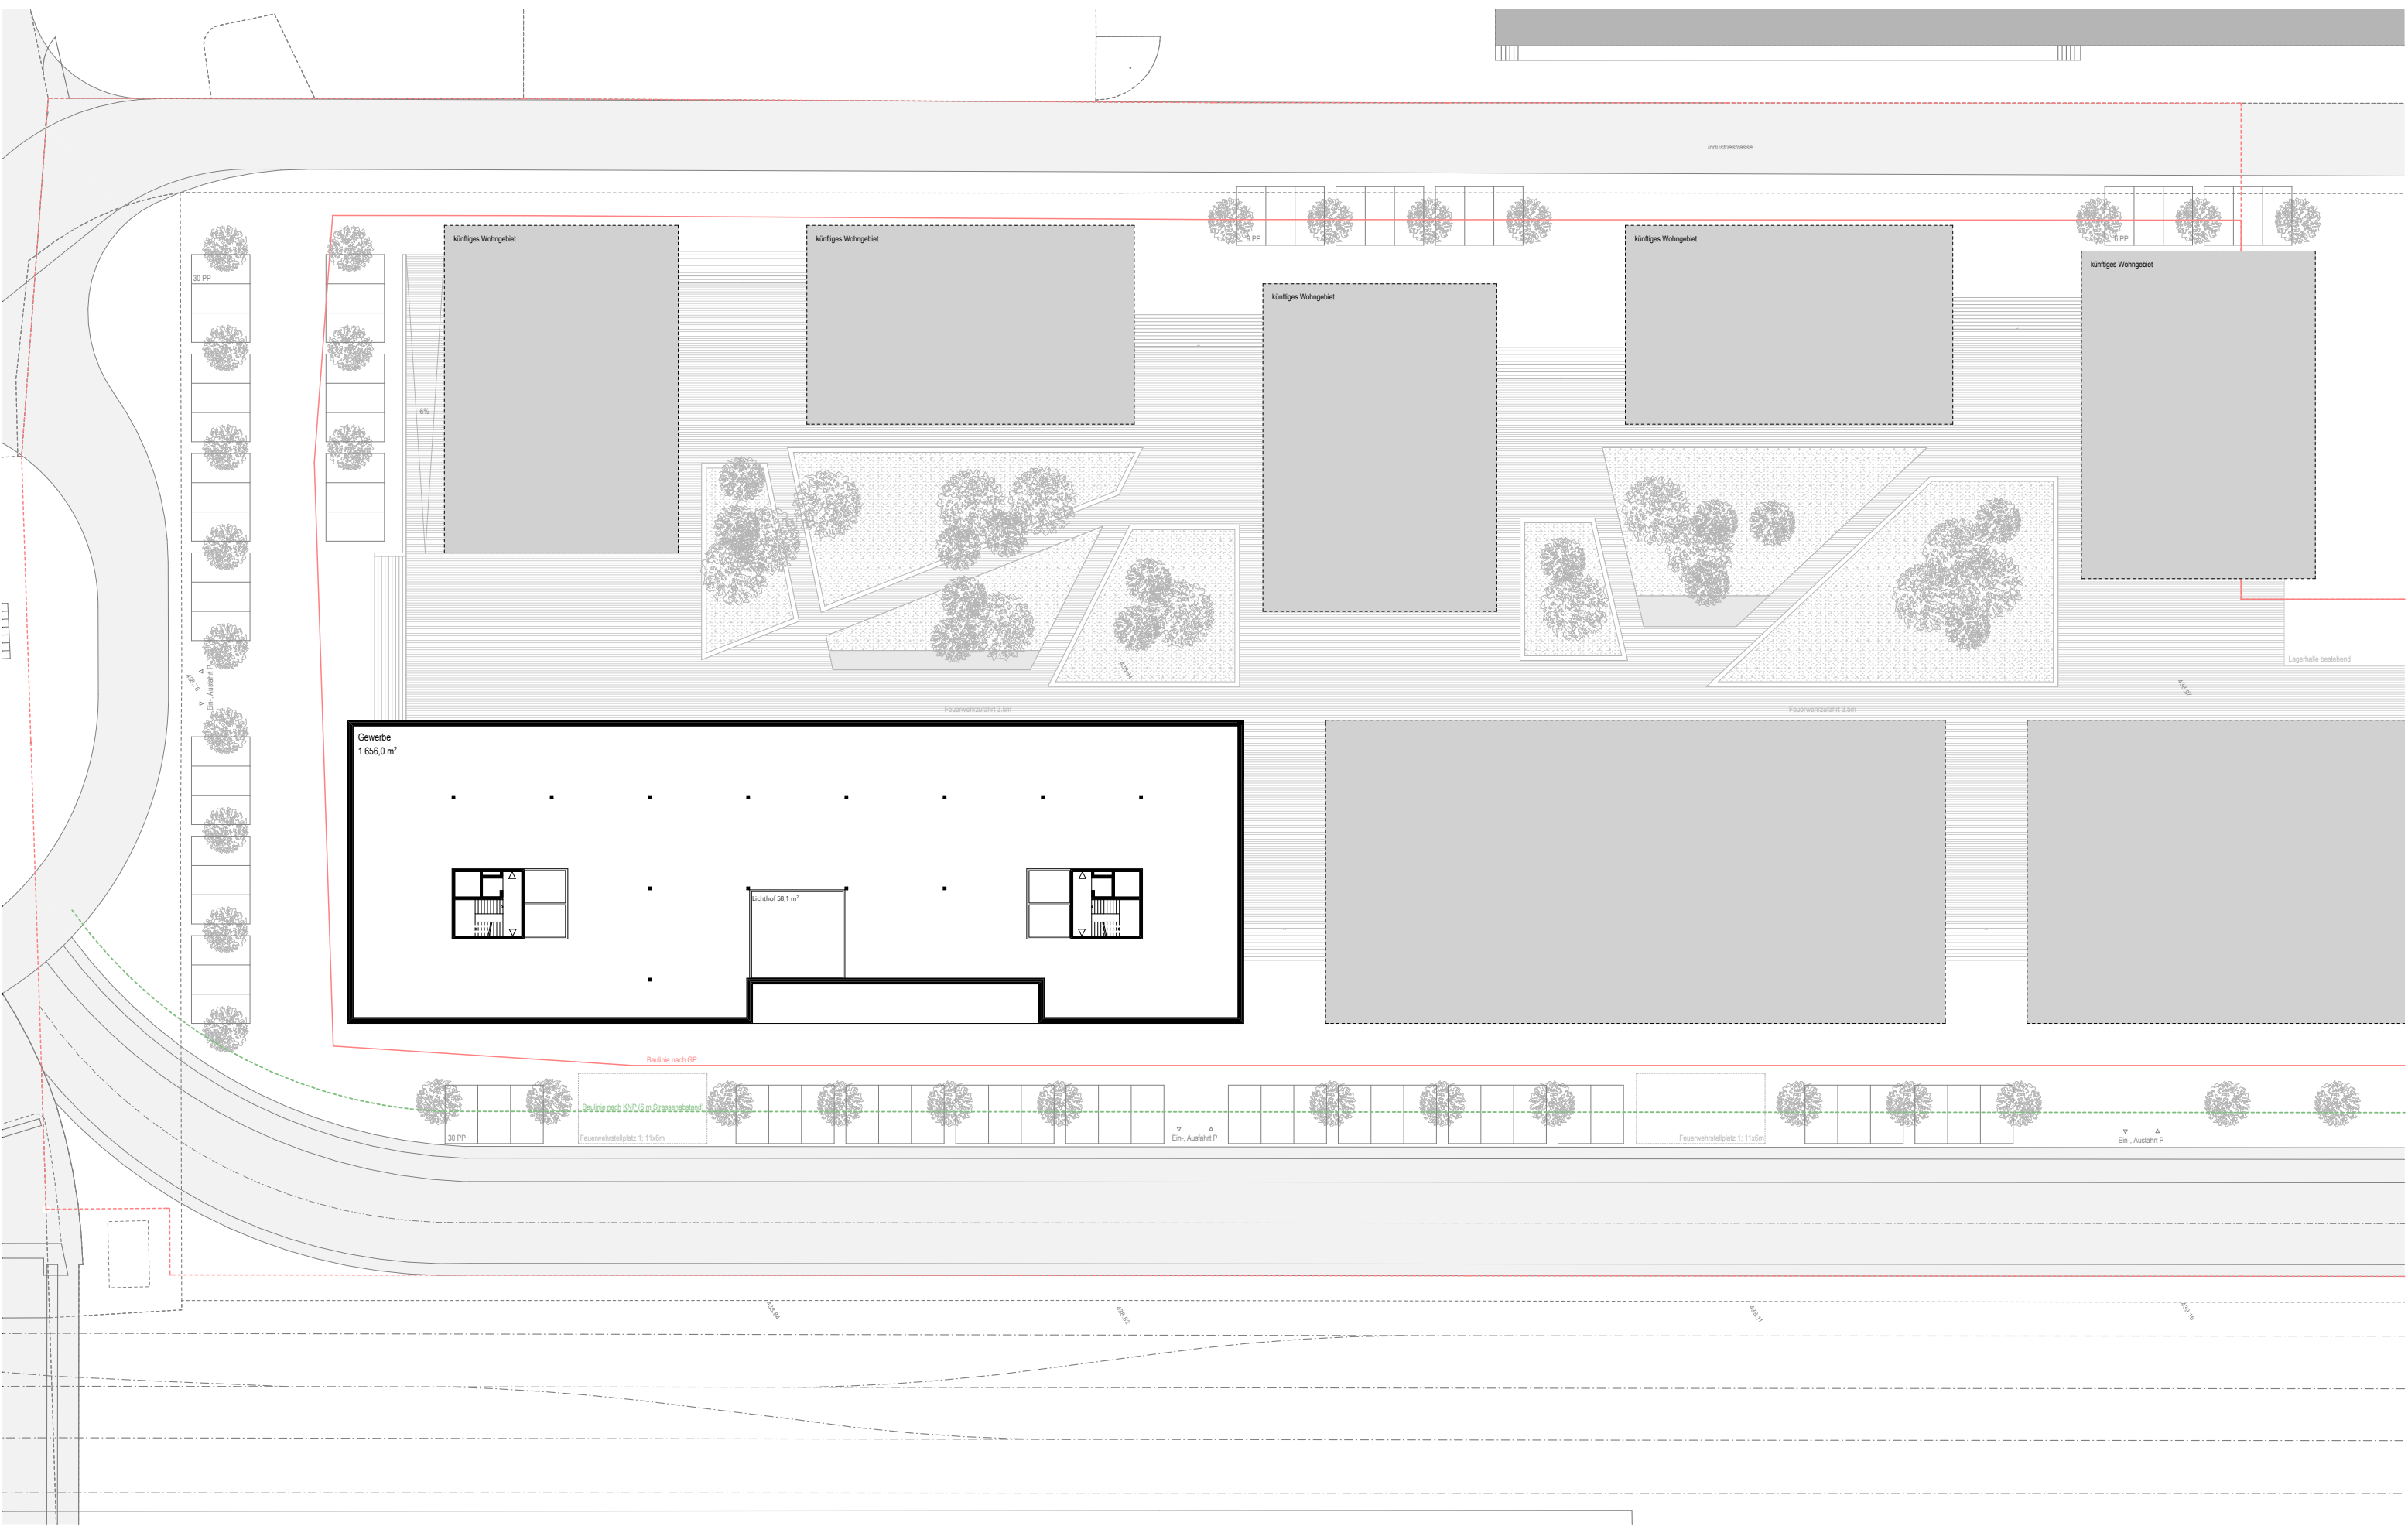

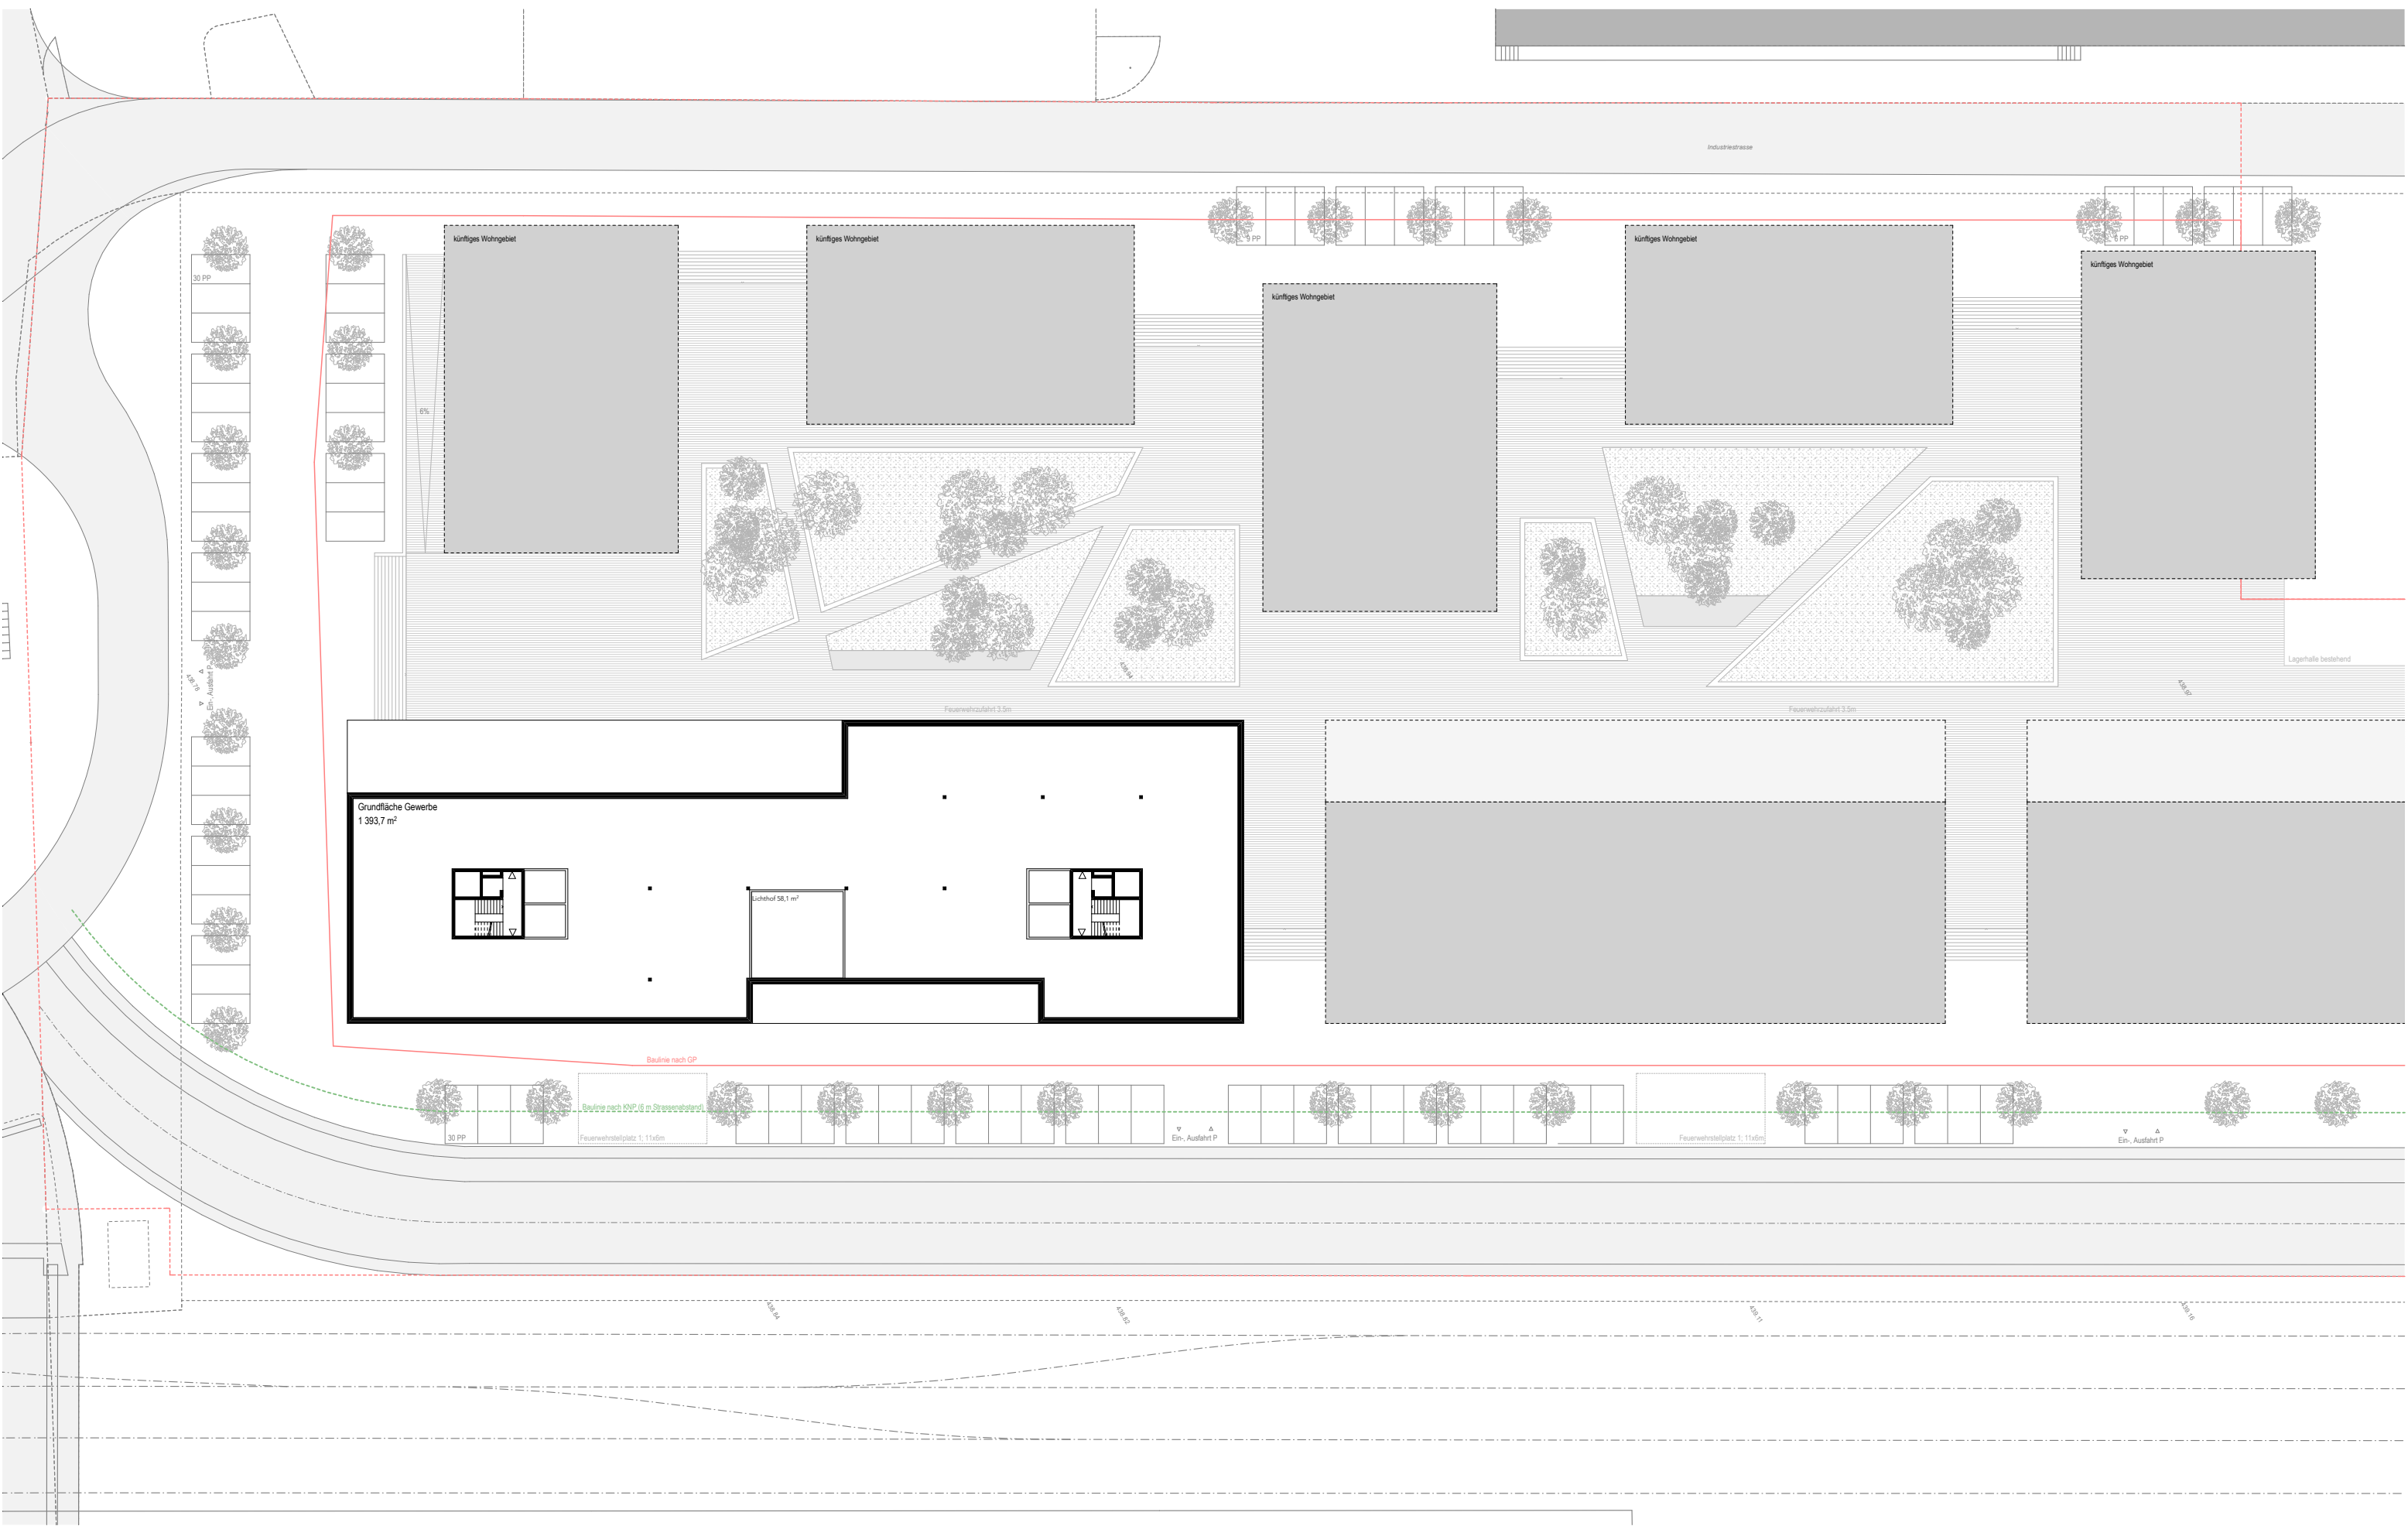

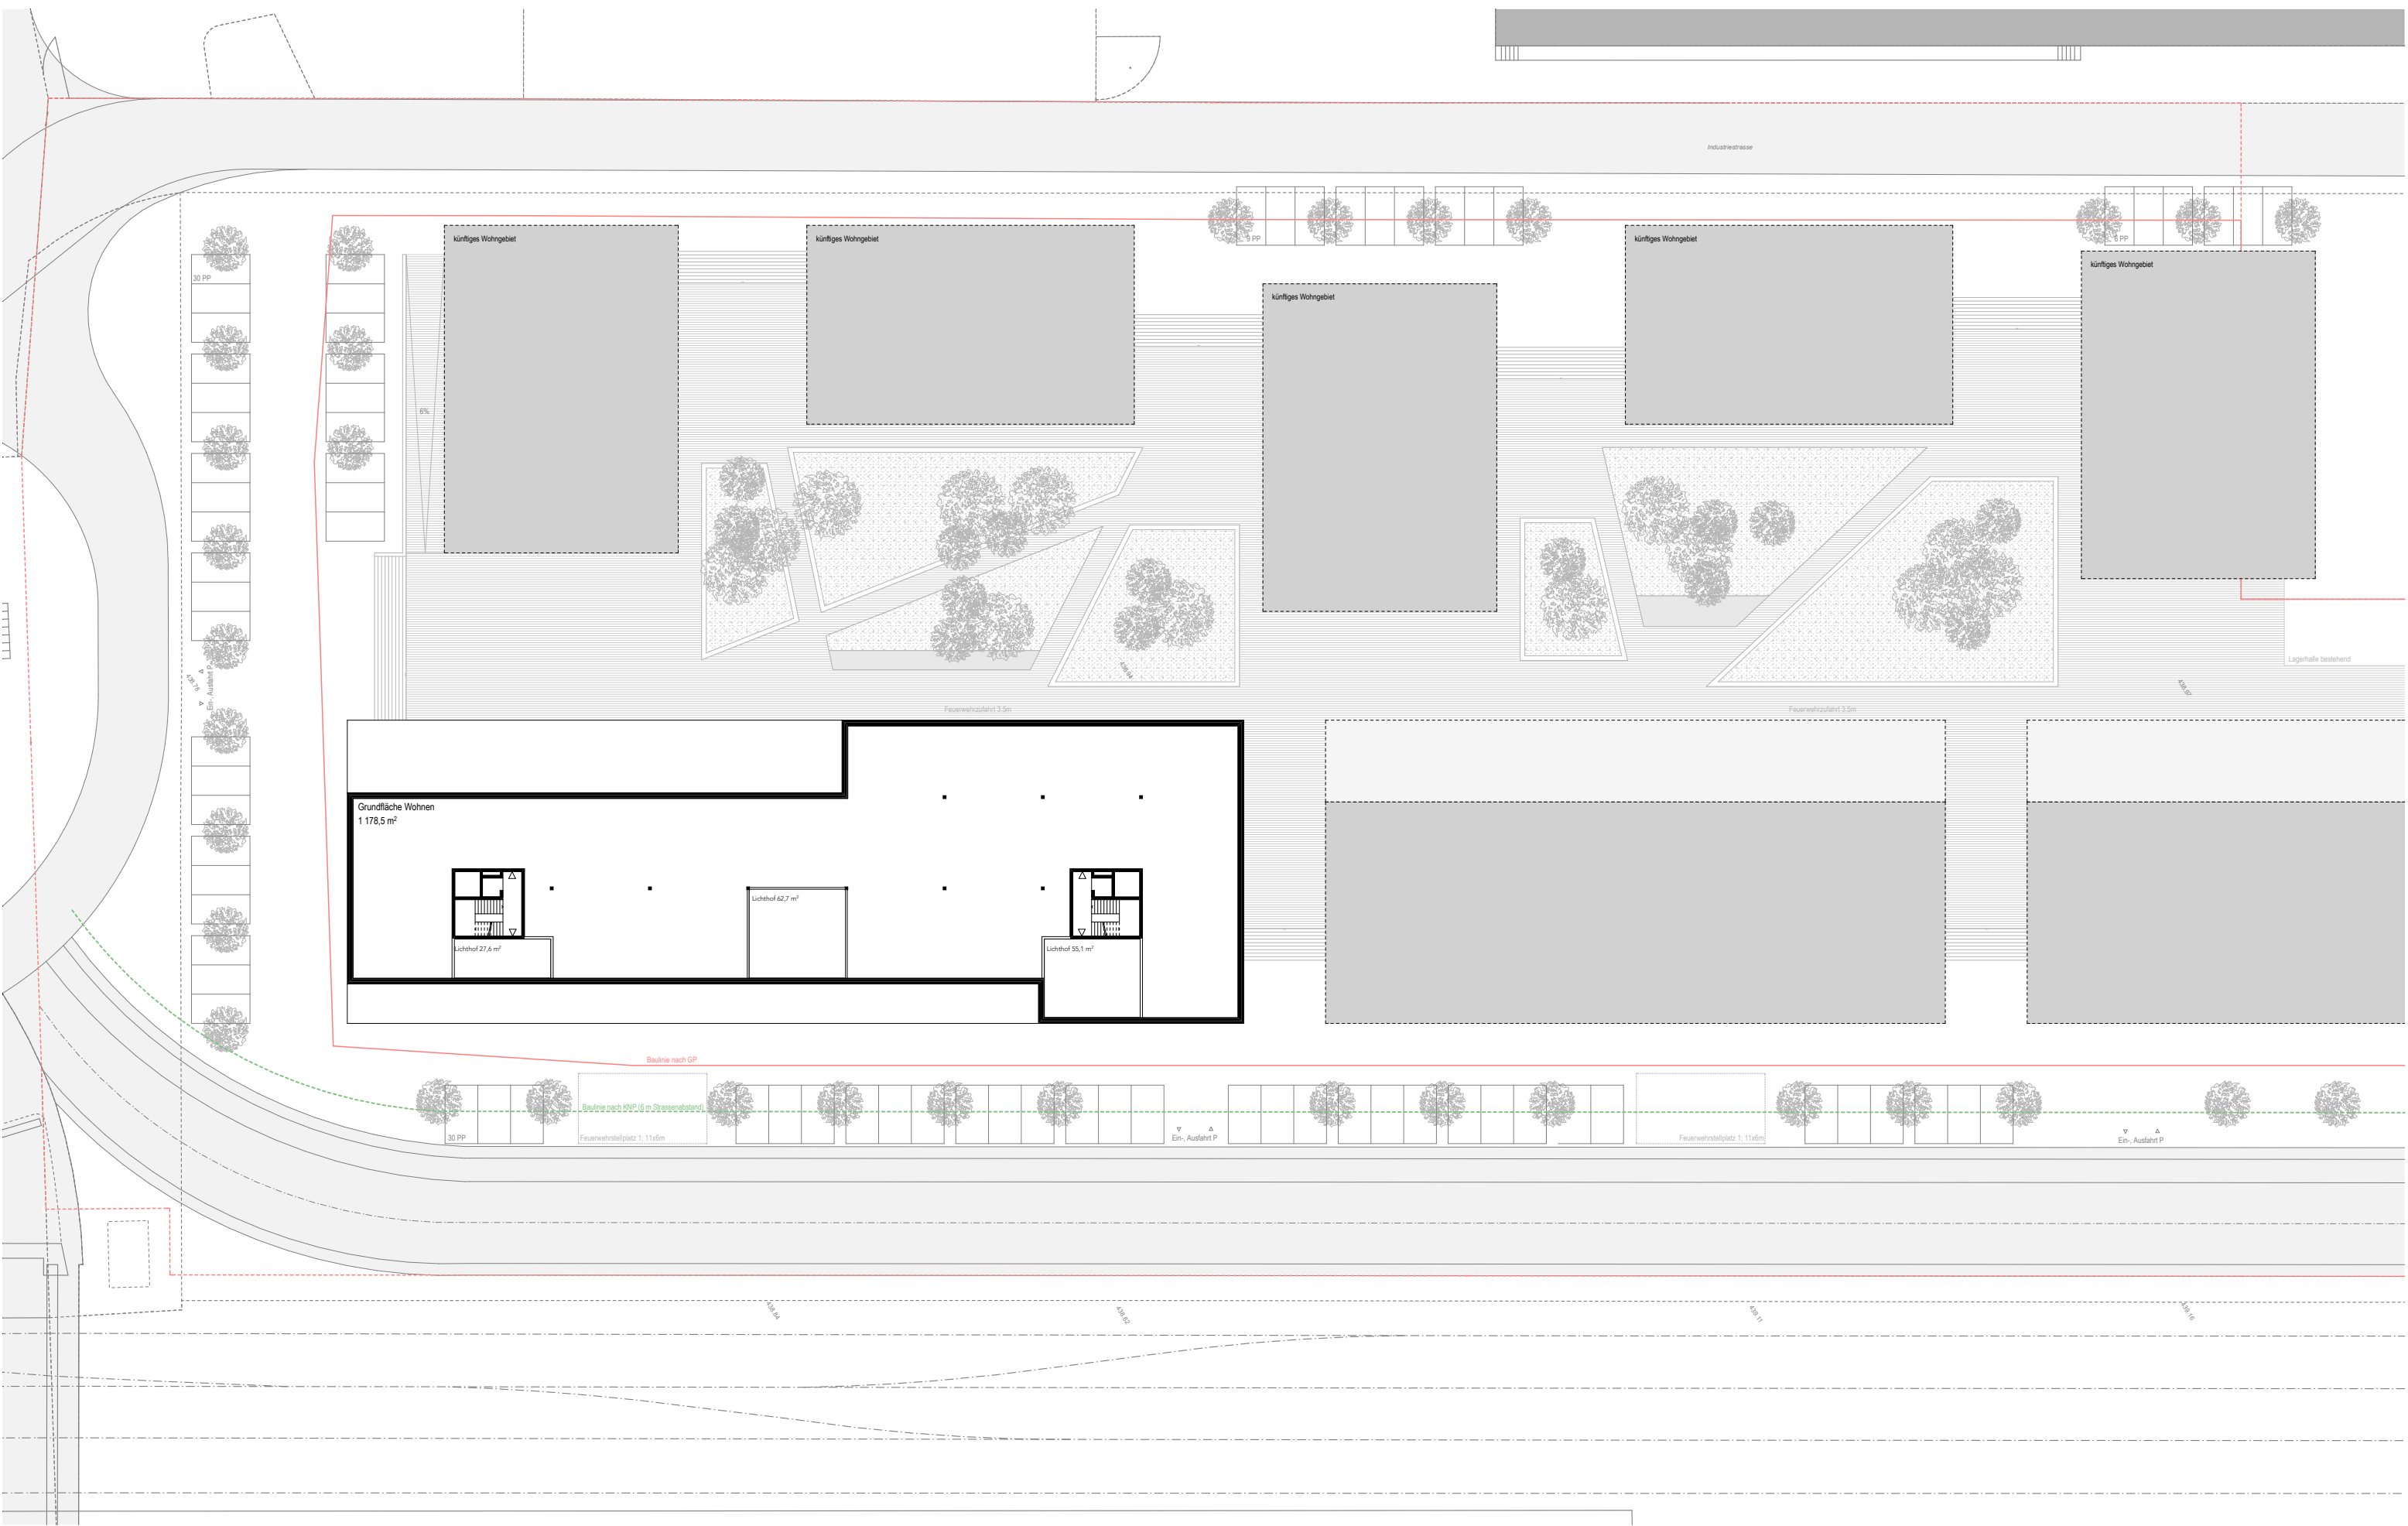

 Hertipark Brunnen

4. Obergeschoss Kopfbau A
09.11.2015

Plangrösse
A3


Massstab
1:500

gez.
MVO / MBR

Plan-Nr.
T.1.08

BSS ARCHITEKTEN AG SCHWYZ
Palais Friedberg, Herrengasse 42, CH-6430 Schwyz
T 041 819 37 77 / F 041 819 37 70
mail@bss-architekten.ch

MV — Architektur
Zürliendenstrasse 134, 8003 Zürich
+41 79 622 60 77, info (at) marcvoelkle.ch

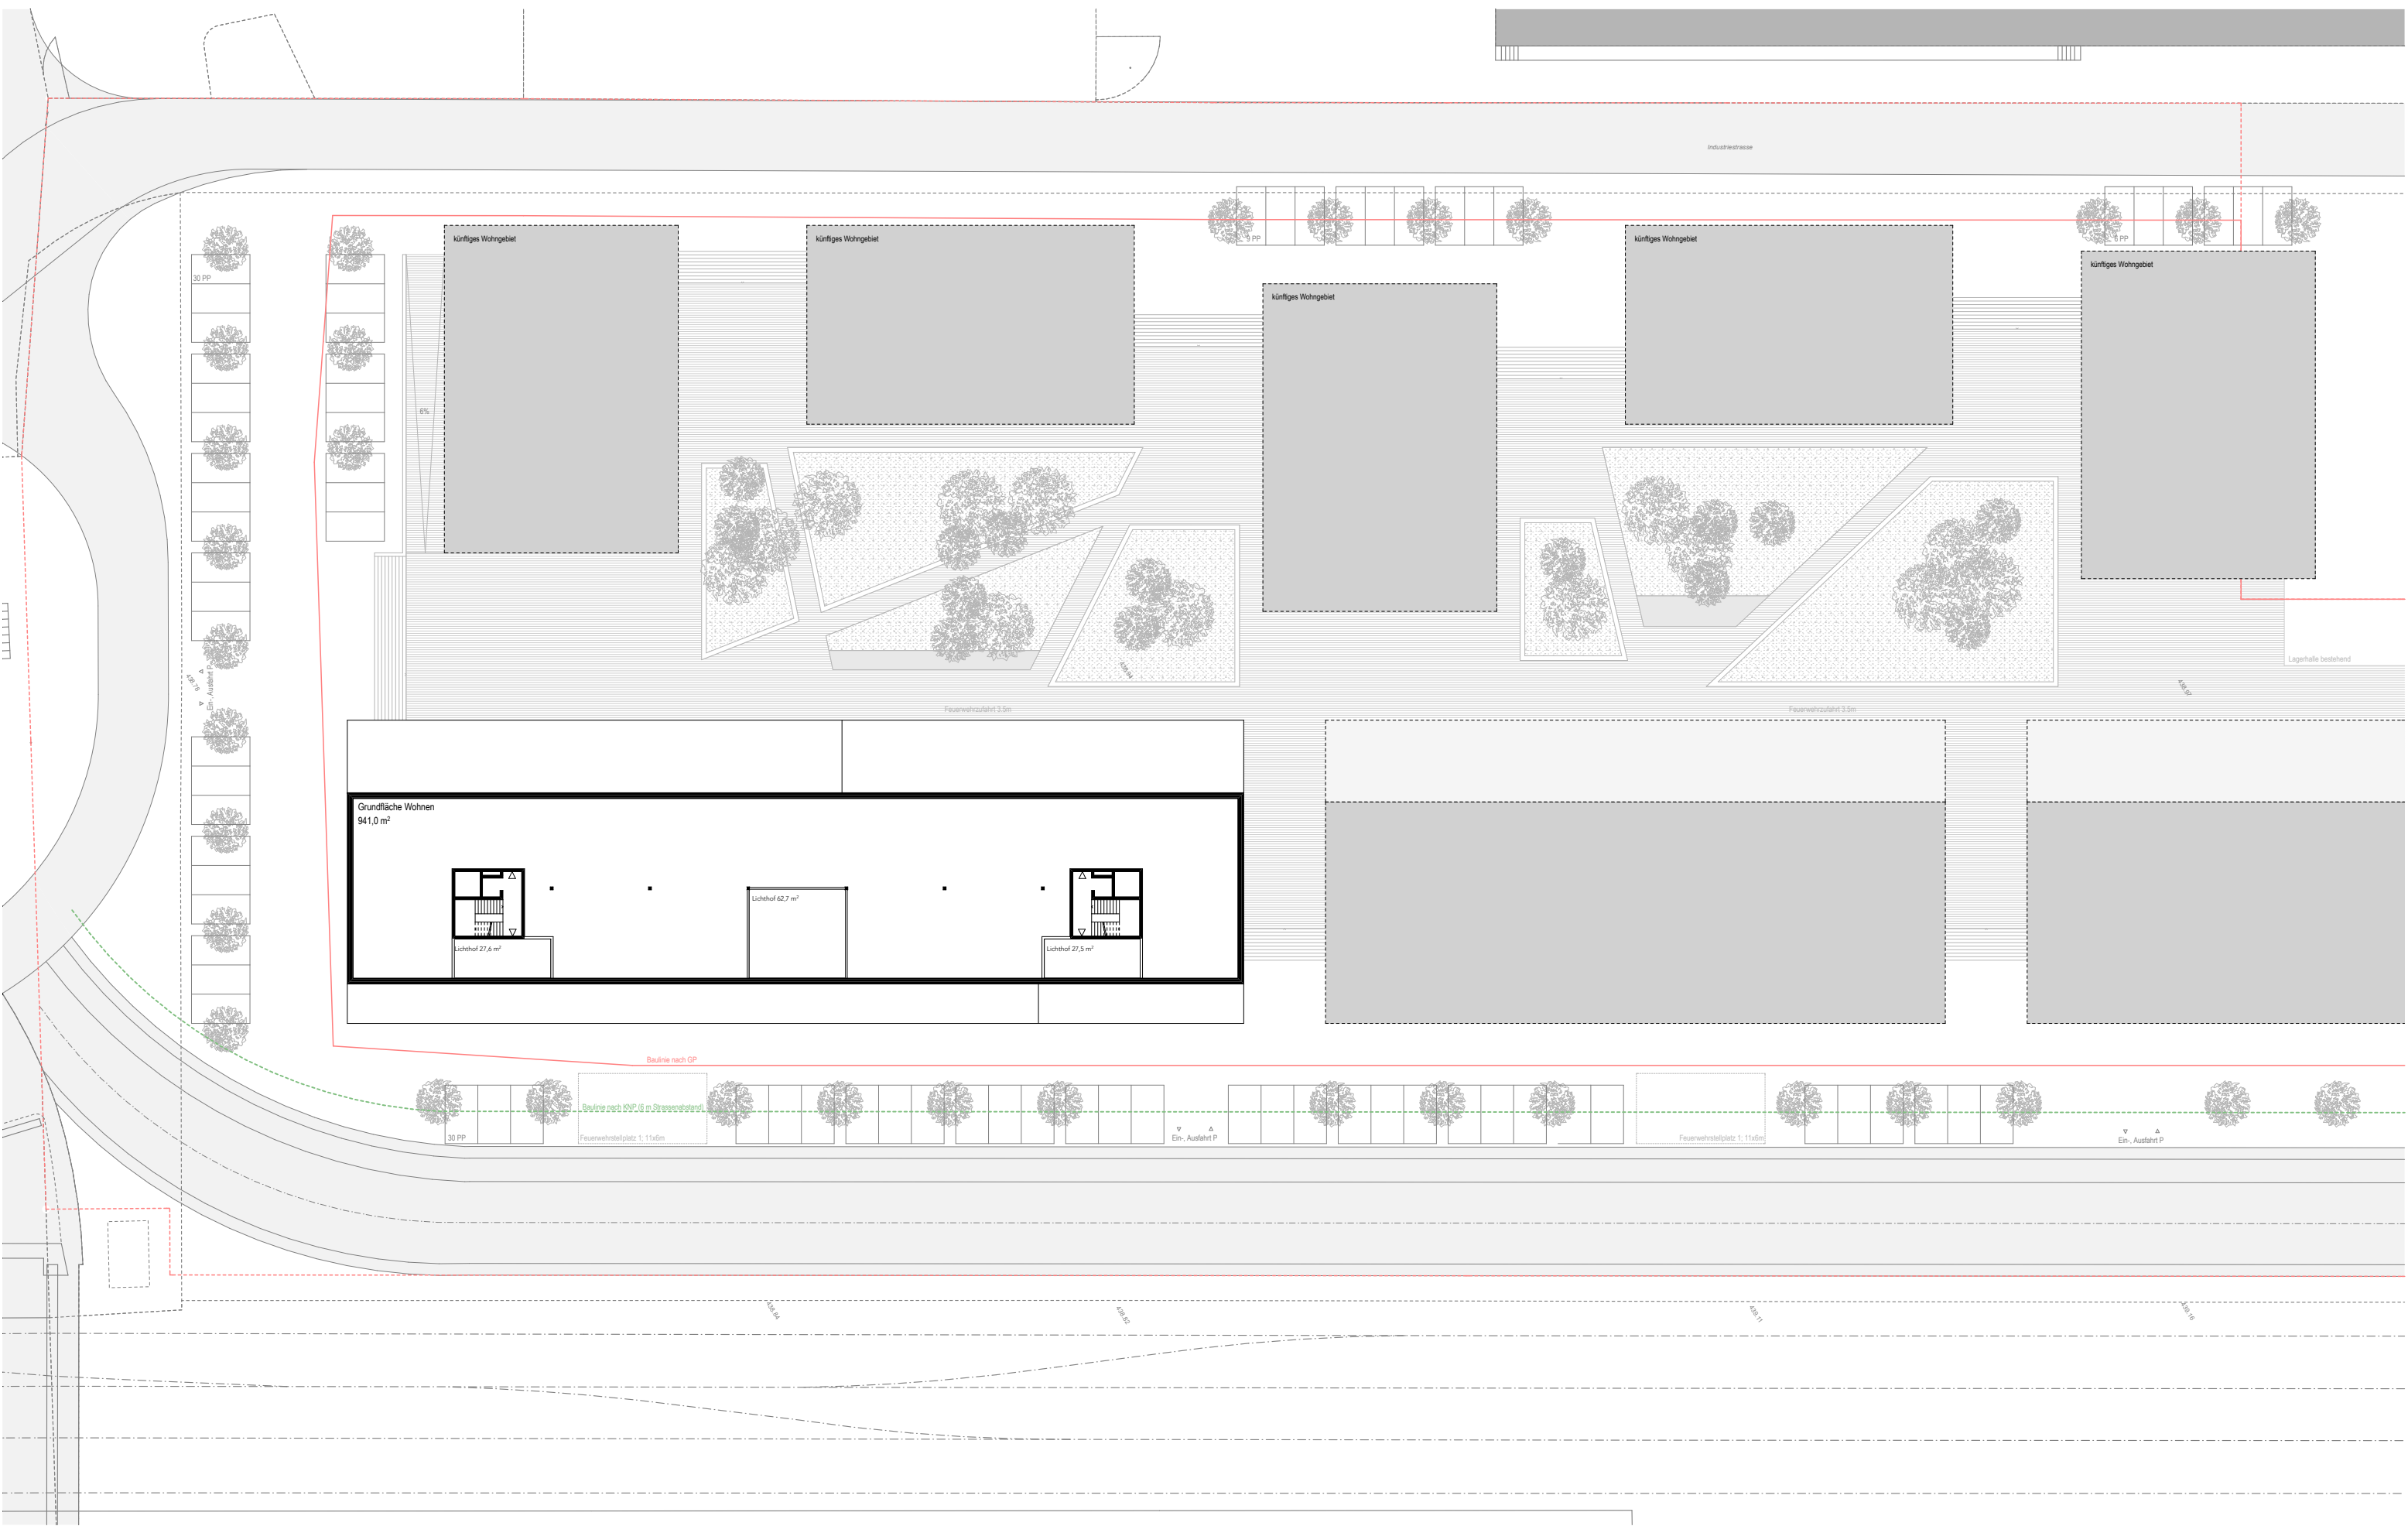

 Hertipark Brunnen

5. Obergeschoss Kopfbau A
09.11.2015

Plangrösse
A3


Massstab
1:500

gez.
MVO / MBR

Plan-Nr.
T.1.09

BSS ARCHITEKTEN AG SCHWYZ
Palais Friedberg, Herrengasse 42, CH-6430 Schwyz
T 041 819 37 77 / F 041 819 37 70
mail@bss-architekten.ch

MV — Architektur
Zurlindenstrasse 134, 8003 Zürich
+41 79 622 60 77, info (at) marcvoelkle.ch

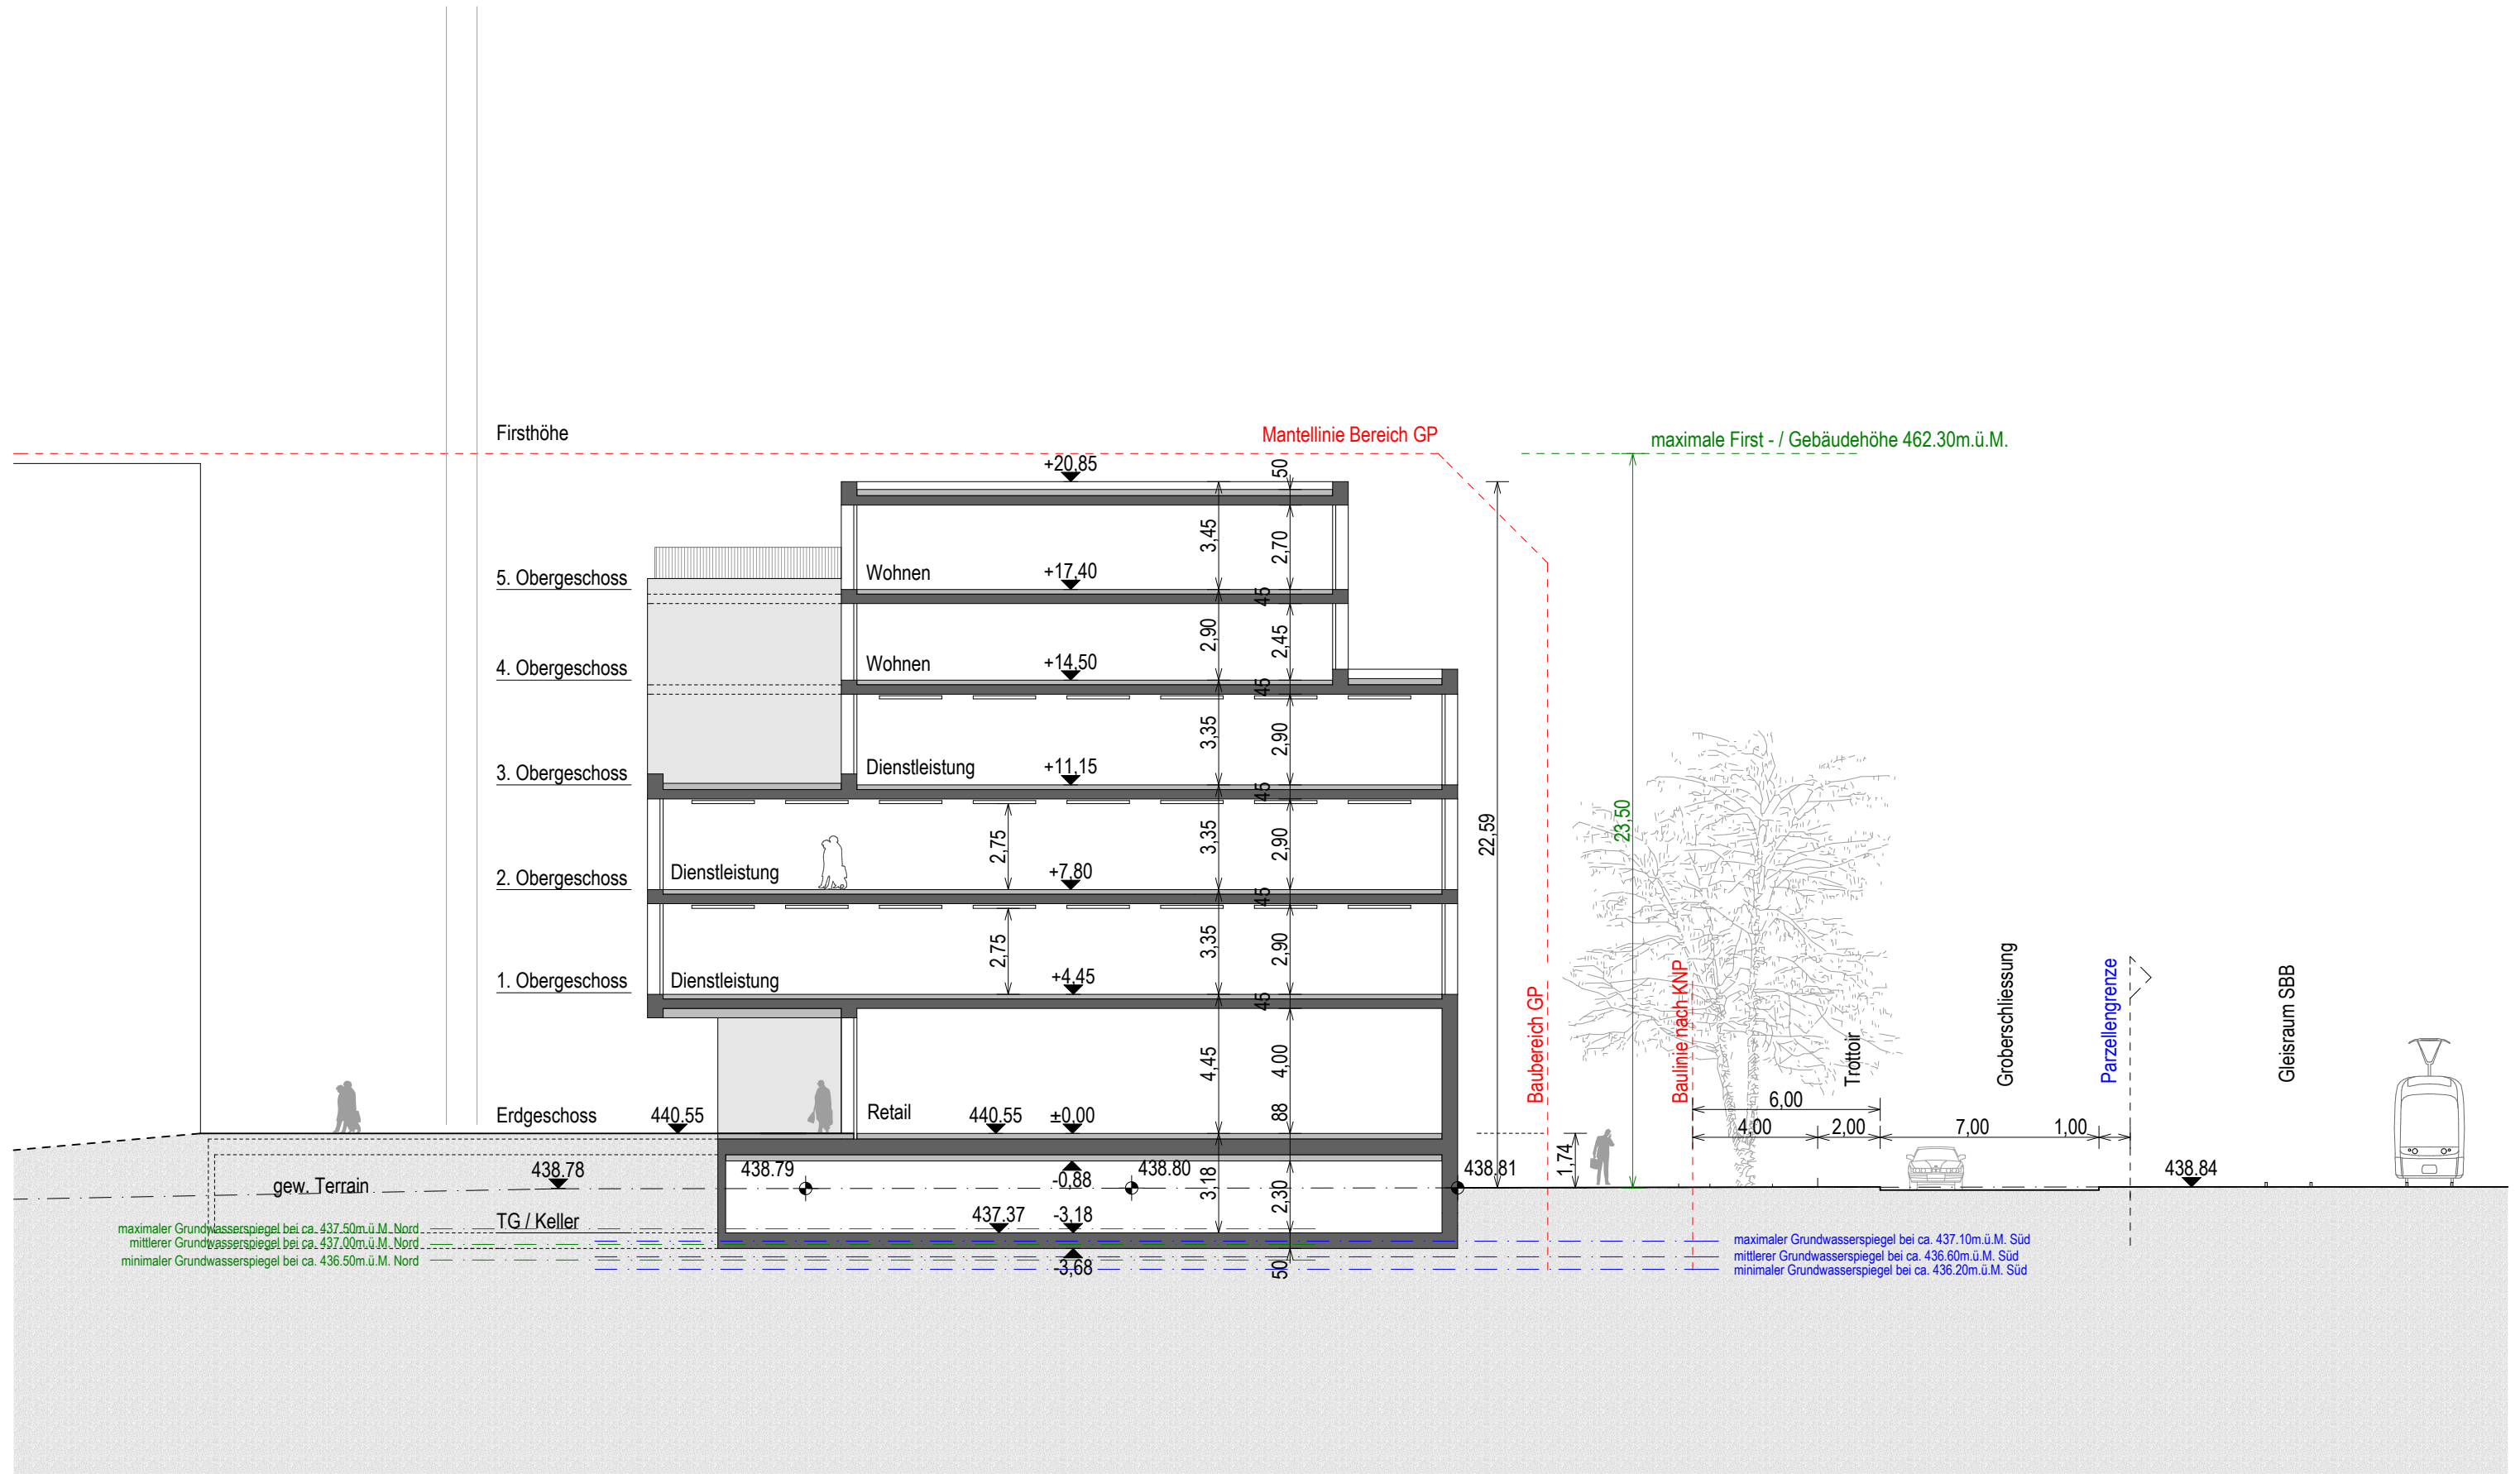

Hertipark Brunnen

Querschnitt Kopfbau A
09.11.2015

Plangrösse A3
Massstab 1:200
gez. MVO / MBR
Plan-Nr. T.1.10

BSS ARCHITEKTEN AG SCHWYZ
Palais Friedberg, Herrengasse 42, CH-6430 Schwyz
T 041 819 37 77 / F 041 819 37 70
mail@bss-architekten.ch

MV — Architektur
Zurlindenstrasse 134, 8003 Zürich
+41 79 622 60 77, info (at) marcvoelkle.ch

