ARCHICAD TEST-VERSION

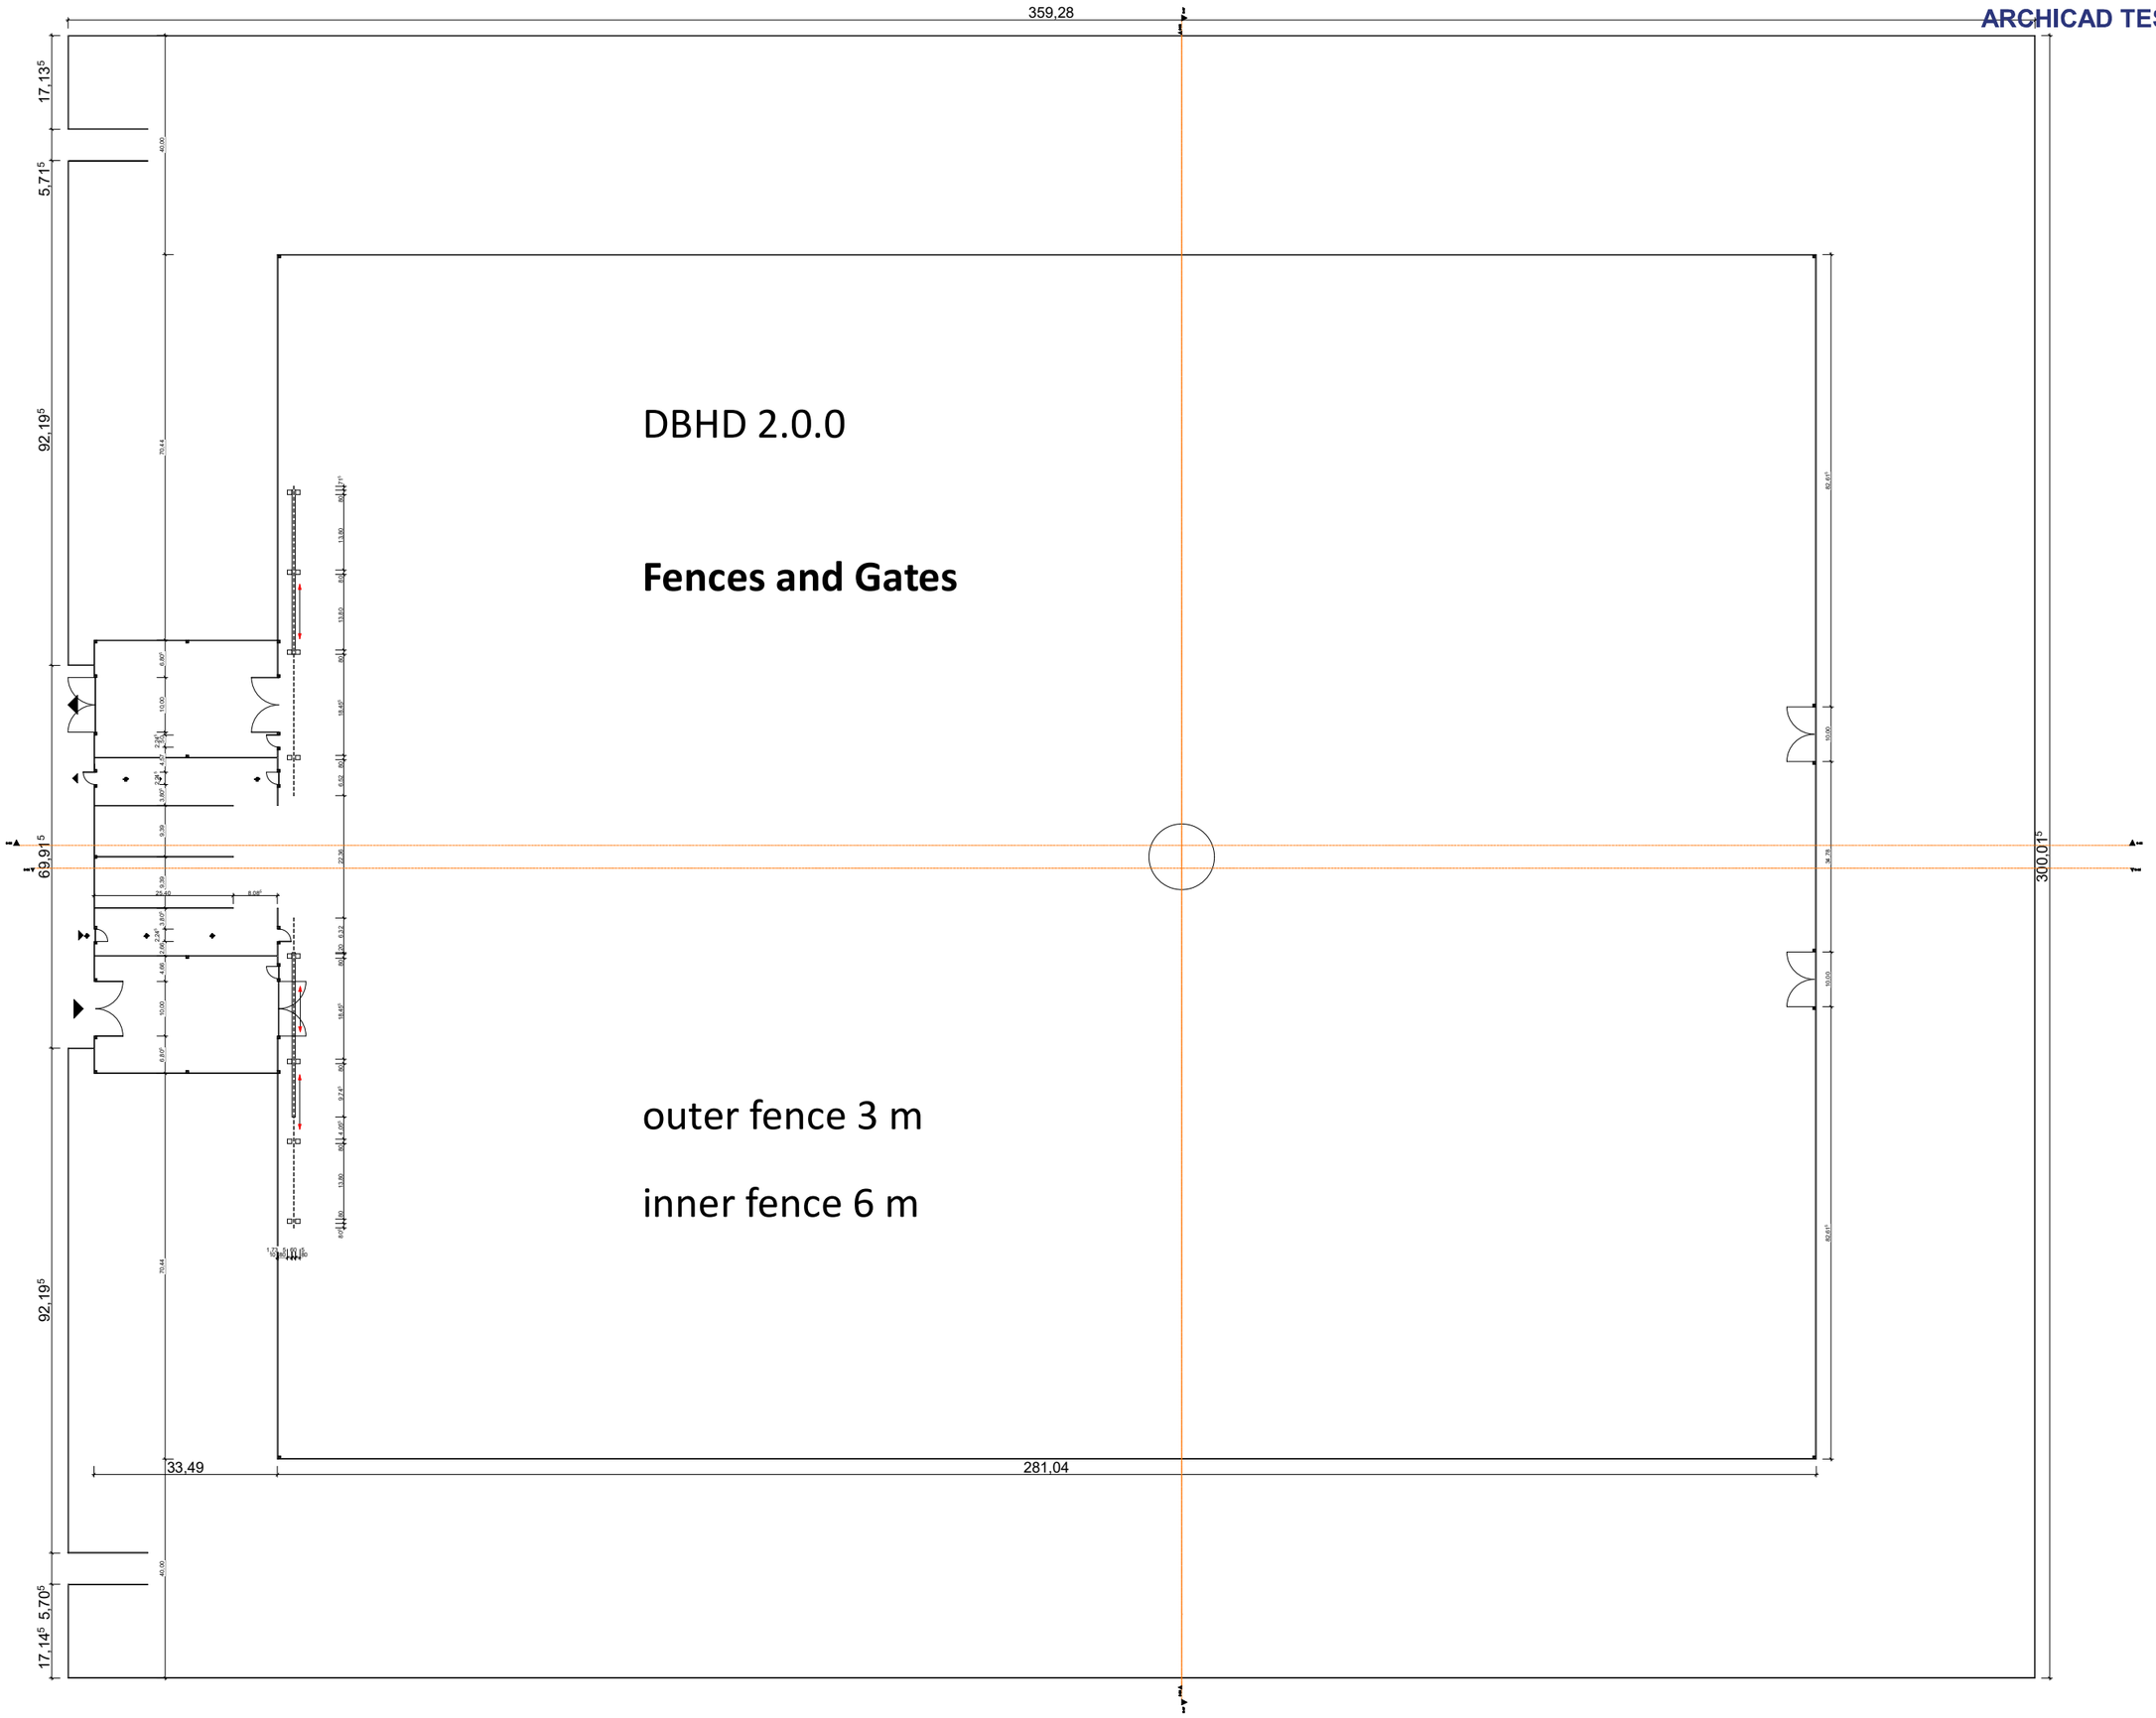

DBHD 2.0.0

Fences and Gates

outer fence 3 m

inner fence 6 m